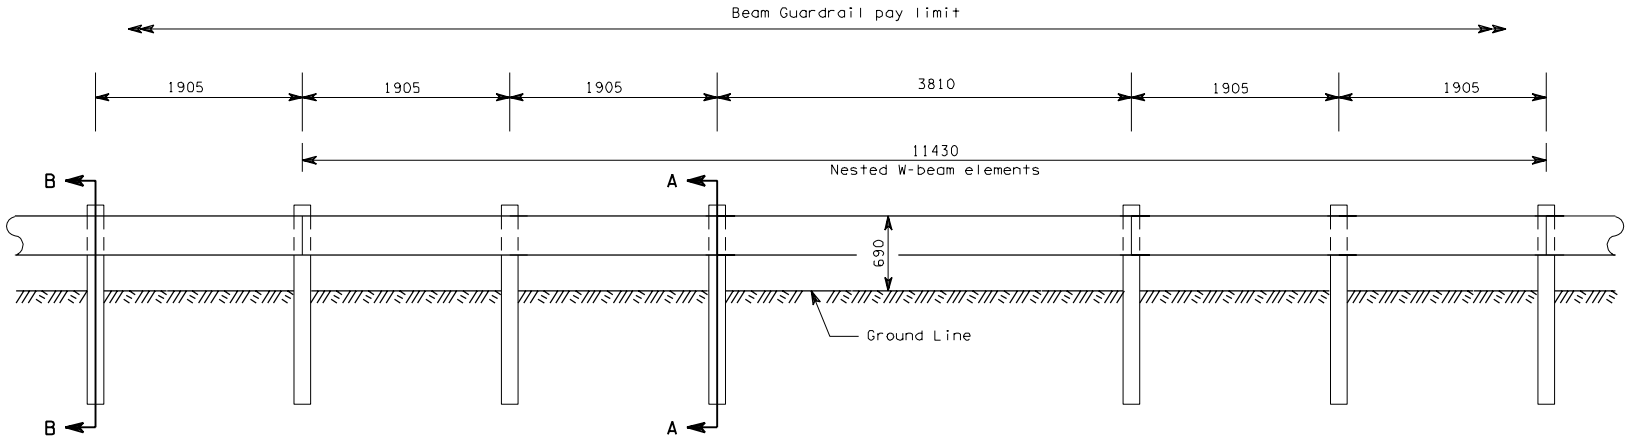

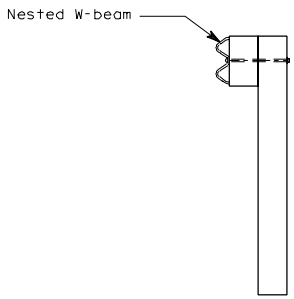

Section A-A

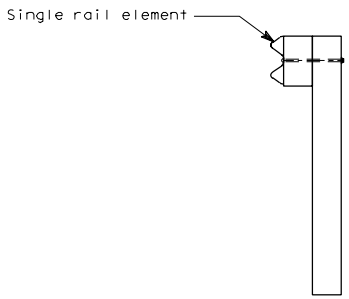

Section B-B

ALL DIMENSIONS ARE IN MILLIMETERS
UNLESS OTHERWISE NOTED

GUARDRAIL PLACEMENT

Case 20

SPLICE AT POSTS

STANDARD PLAN C-2m

APPROVED FOR PUBLICATION

STATE DESIGN ENGINEER | DATE

WASHINGTON STATE DEPARTMENT OF TRANSPORTATION
OLYMPIA, WASHINGTON