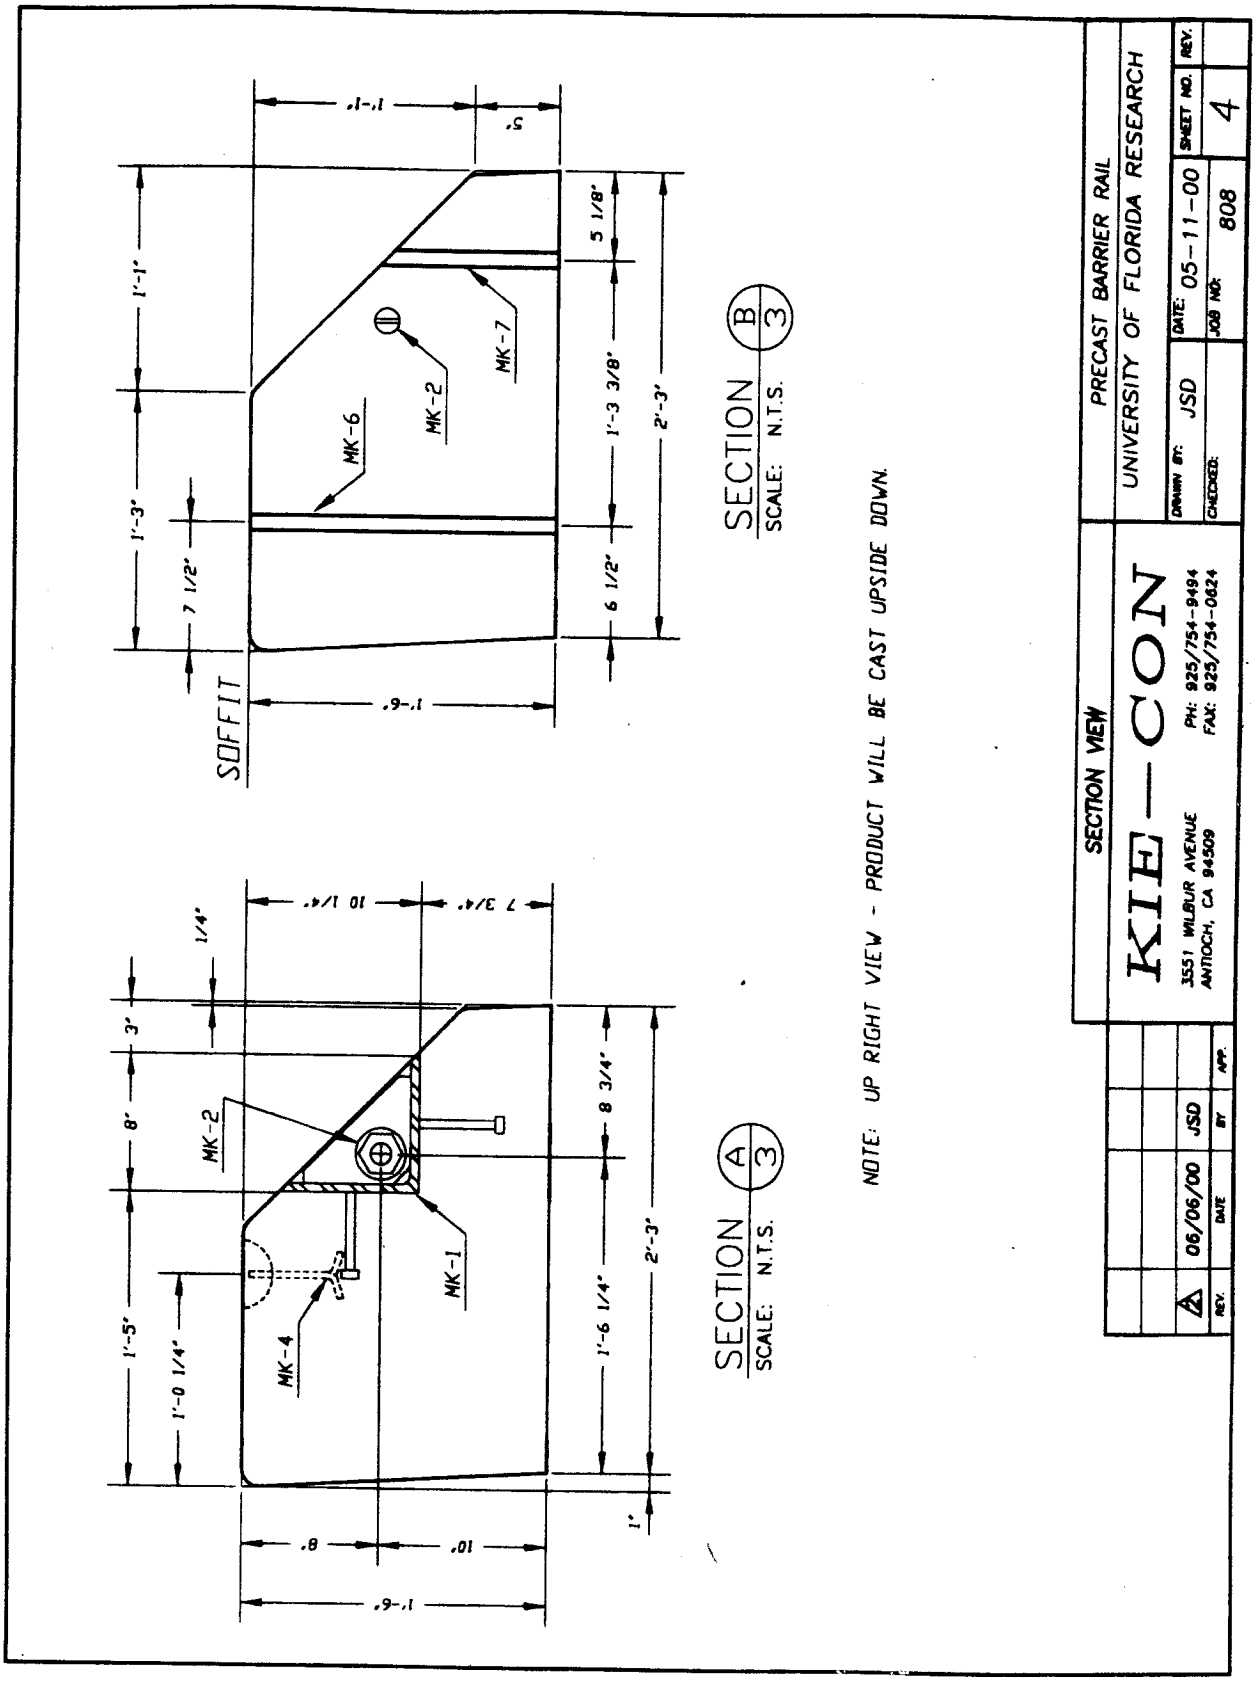

Illustration D-1 Drawings of Florida Concrete Curb (4 of 9)