Copyright © 1999 WSDOT TDO
Interchange Viewer: SR 014 - Columbia Shores Blvd
NOT TO SCALE
Not for use for engineering or other purposes requiring dimensional accuracy

Note:
If vehicles involved in collision are moving straight on LX and not using PU, QU or SU ramps, code collision to LX.

All accidents within this interchange are assigned Additional Identifier of URB

New Interchange—Eff. 12/21/96

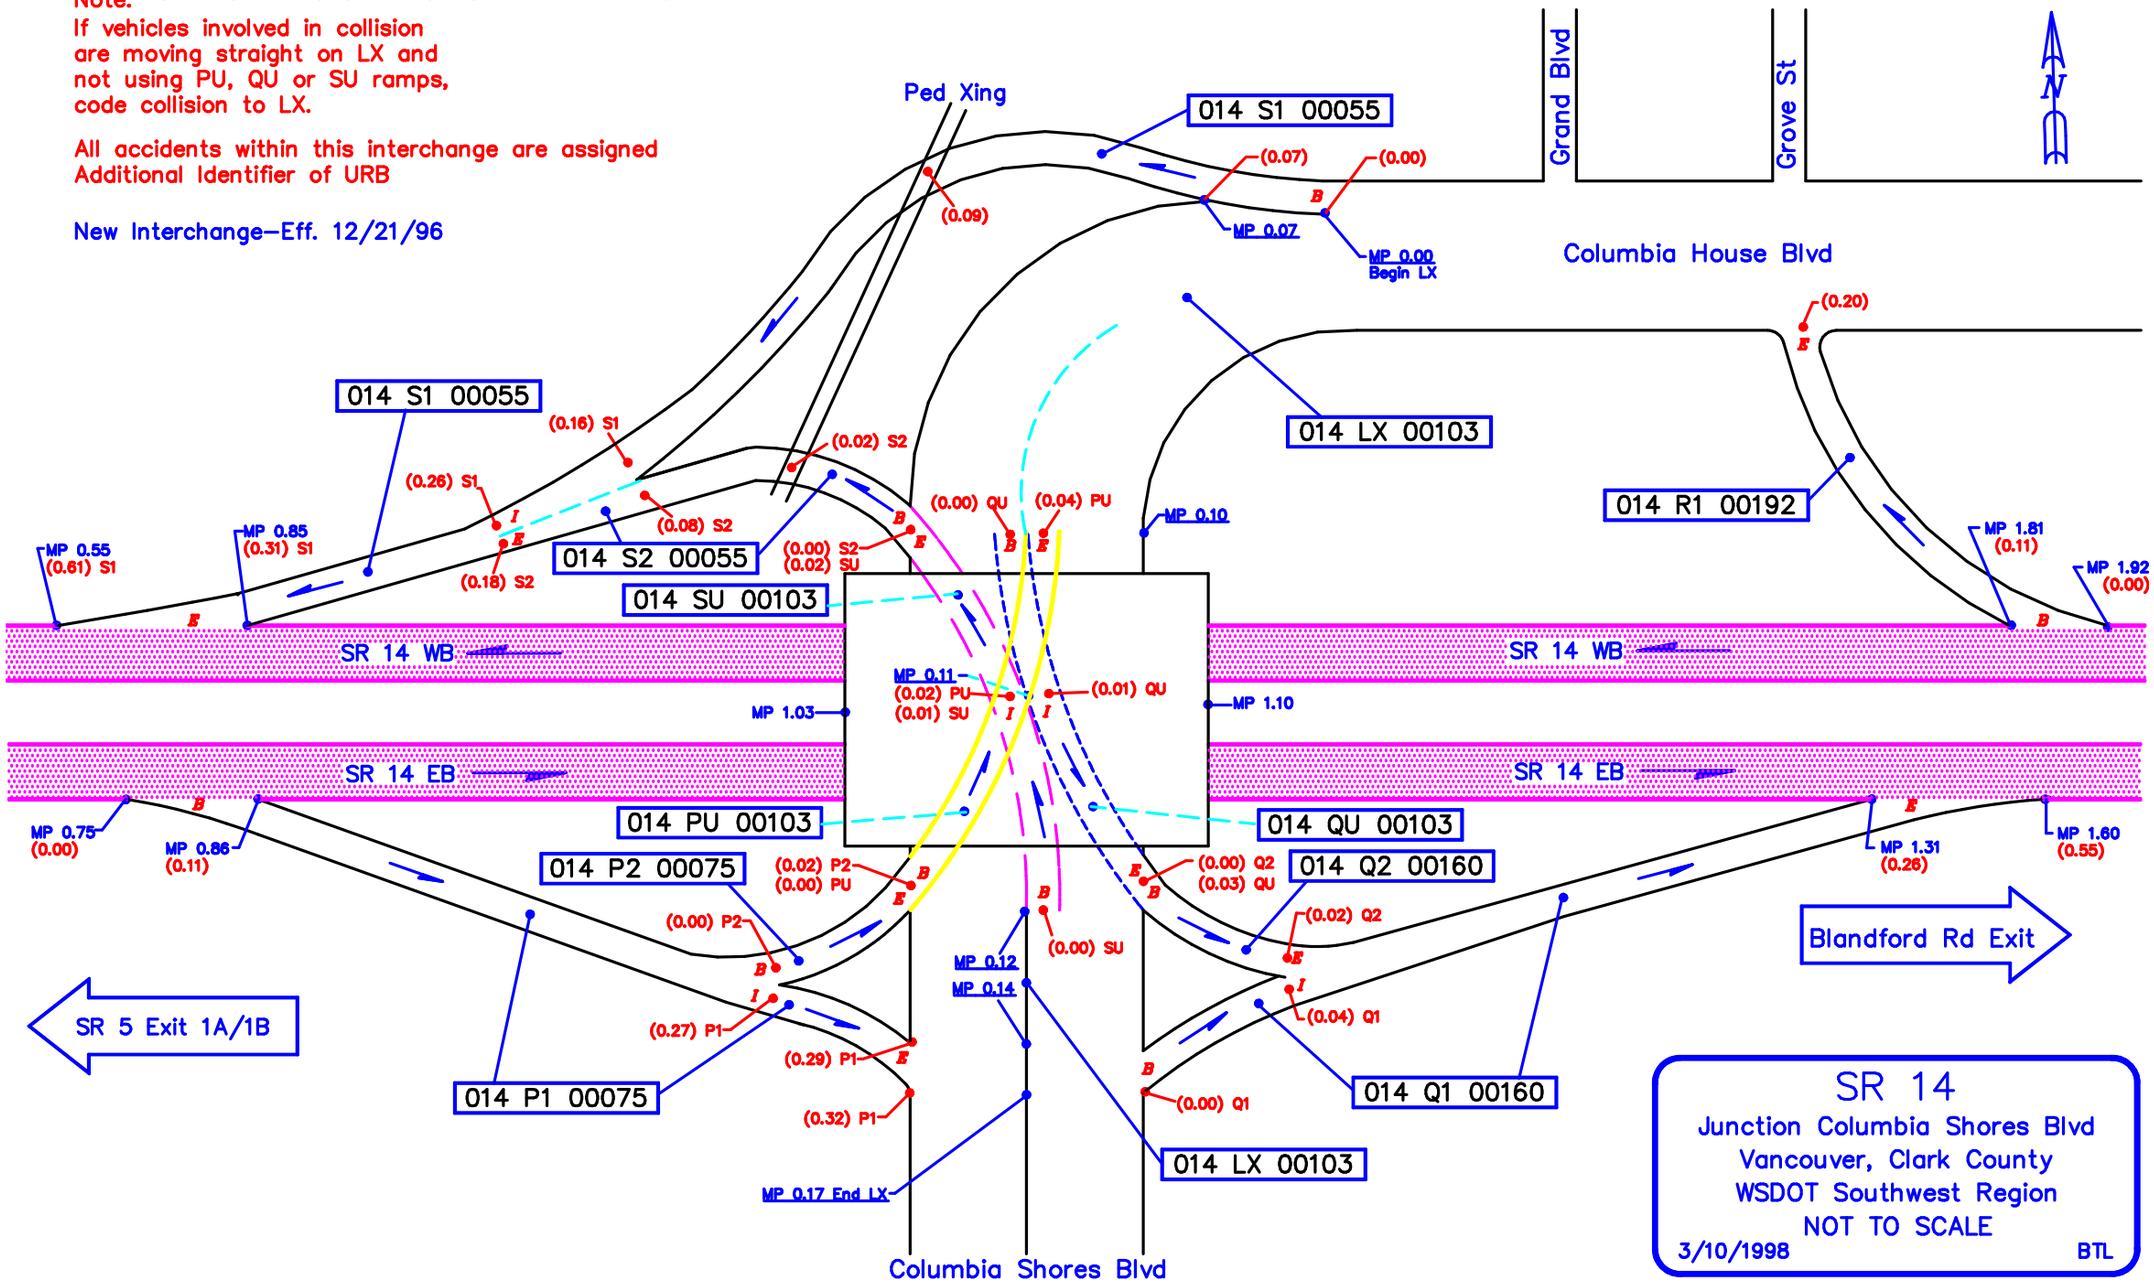

SR 14
Junction Columbia Shores Blvd
Vancouver, Clark County
WSDOT Southwest Region
NOT TO SCALE
3/10/1998 BTL