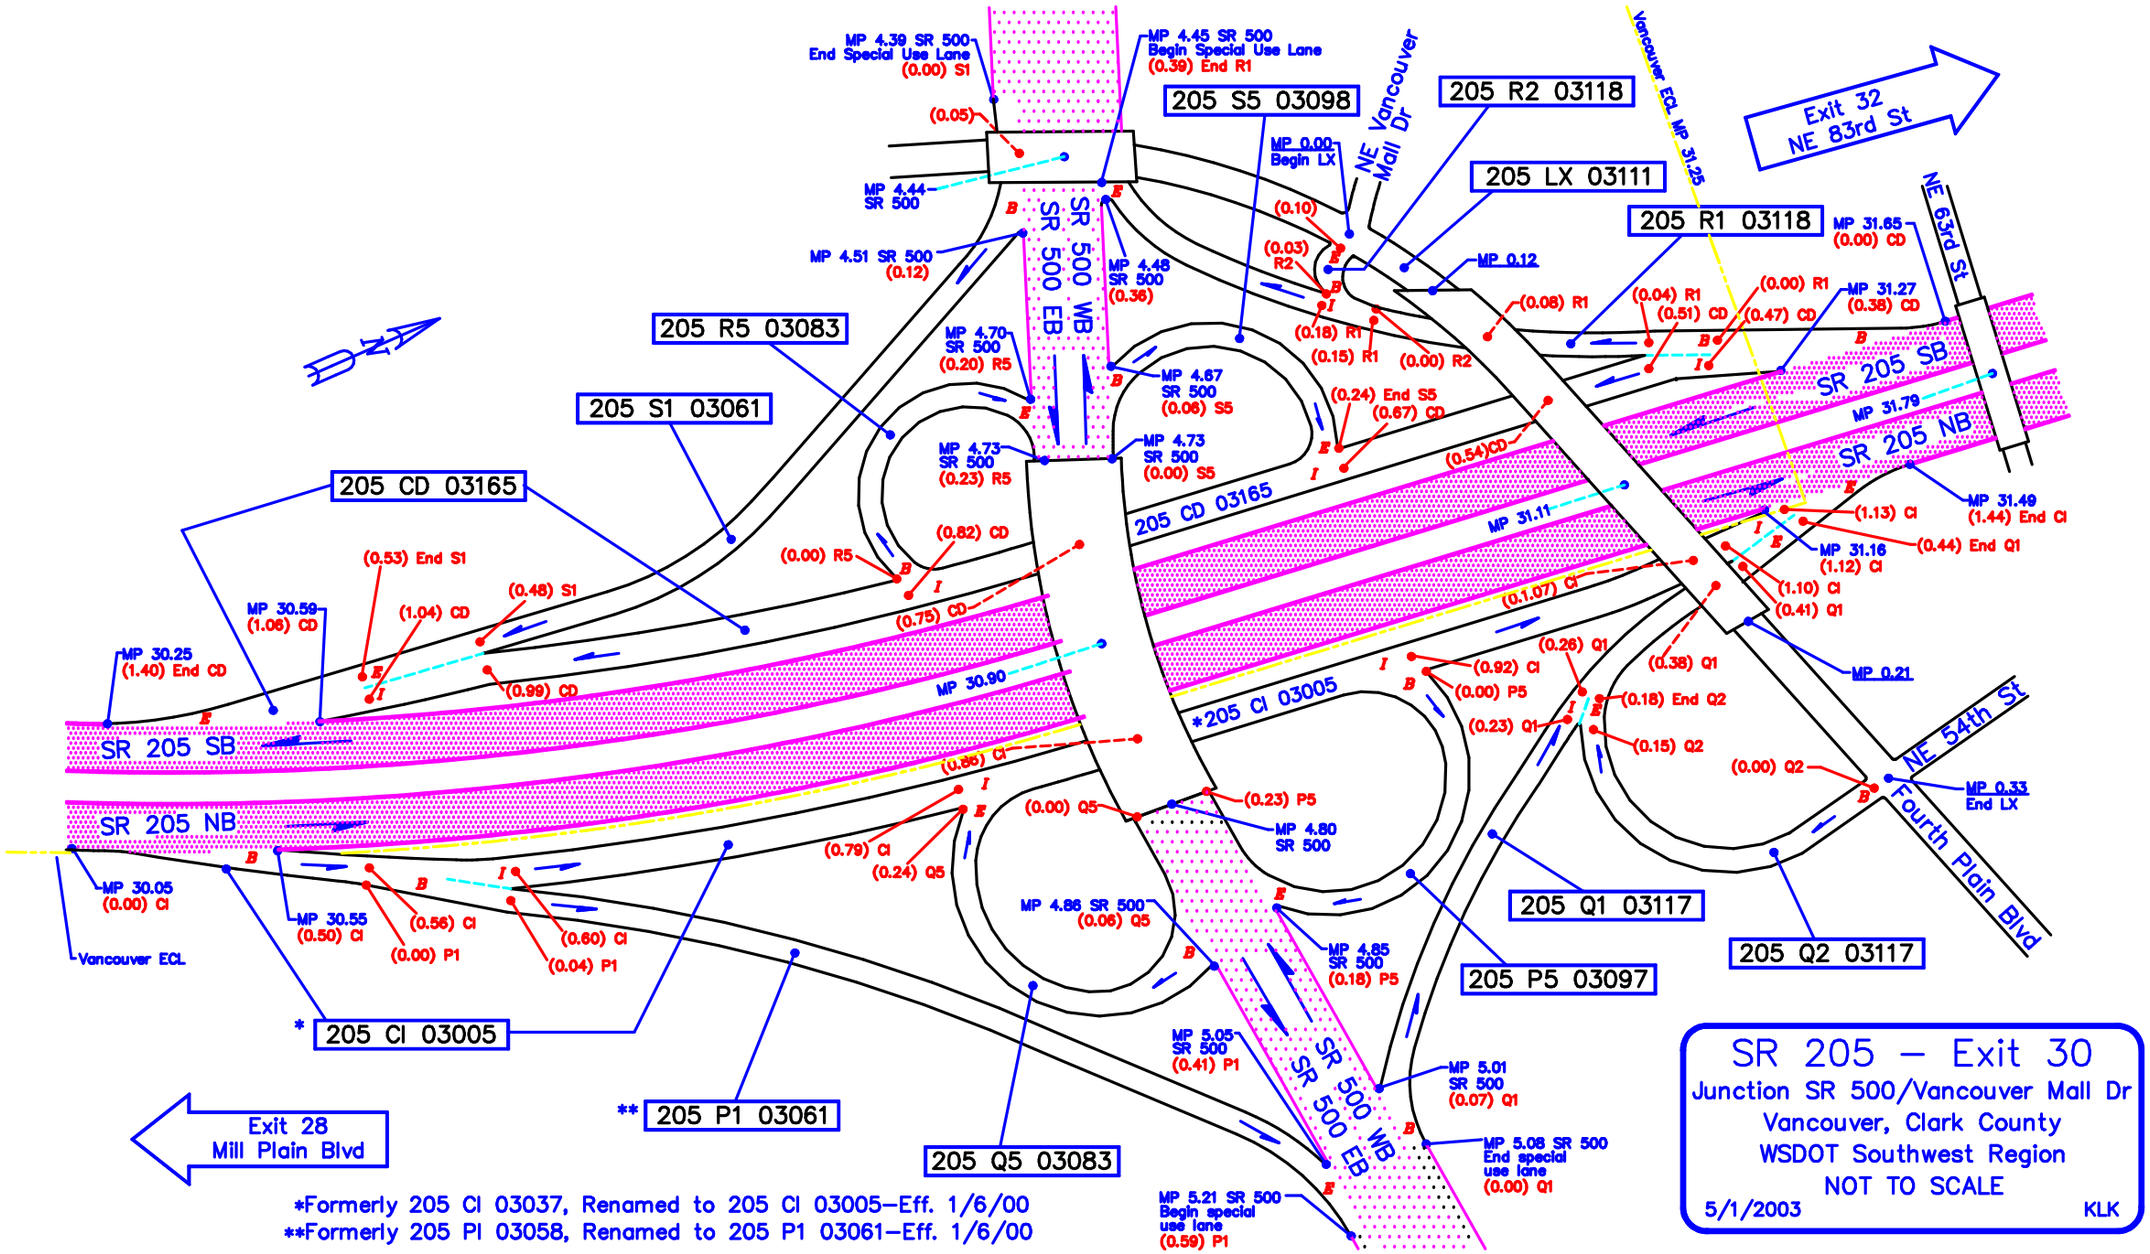Copyright © 1999 WSDOT TDO
Interchange Viewer: SR 205 - SR 500/Vancouver Mall Dr
NOT TO SCALE
Not for use for engineering or other purposes requiring dimensional accuracy