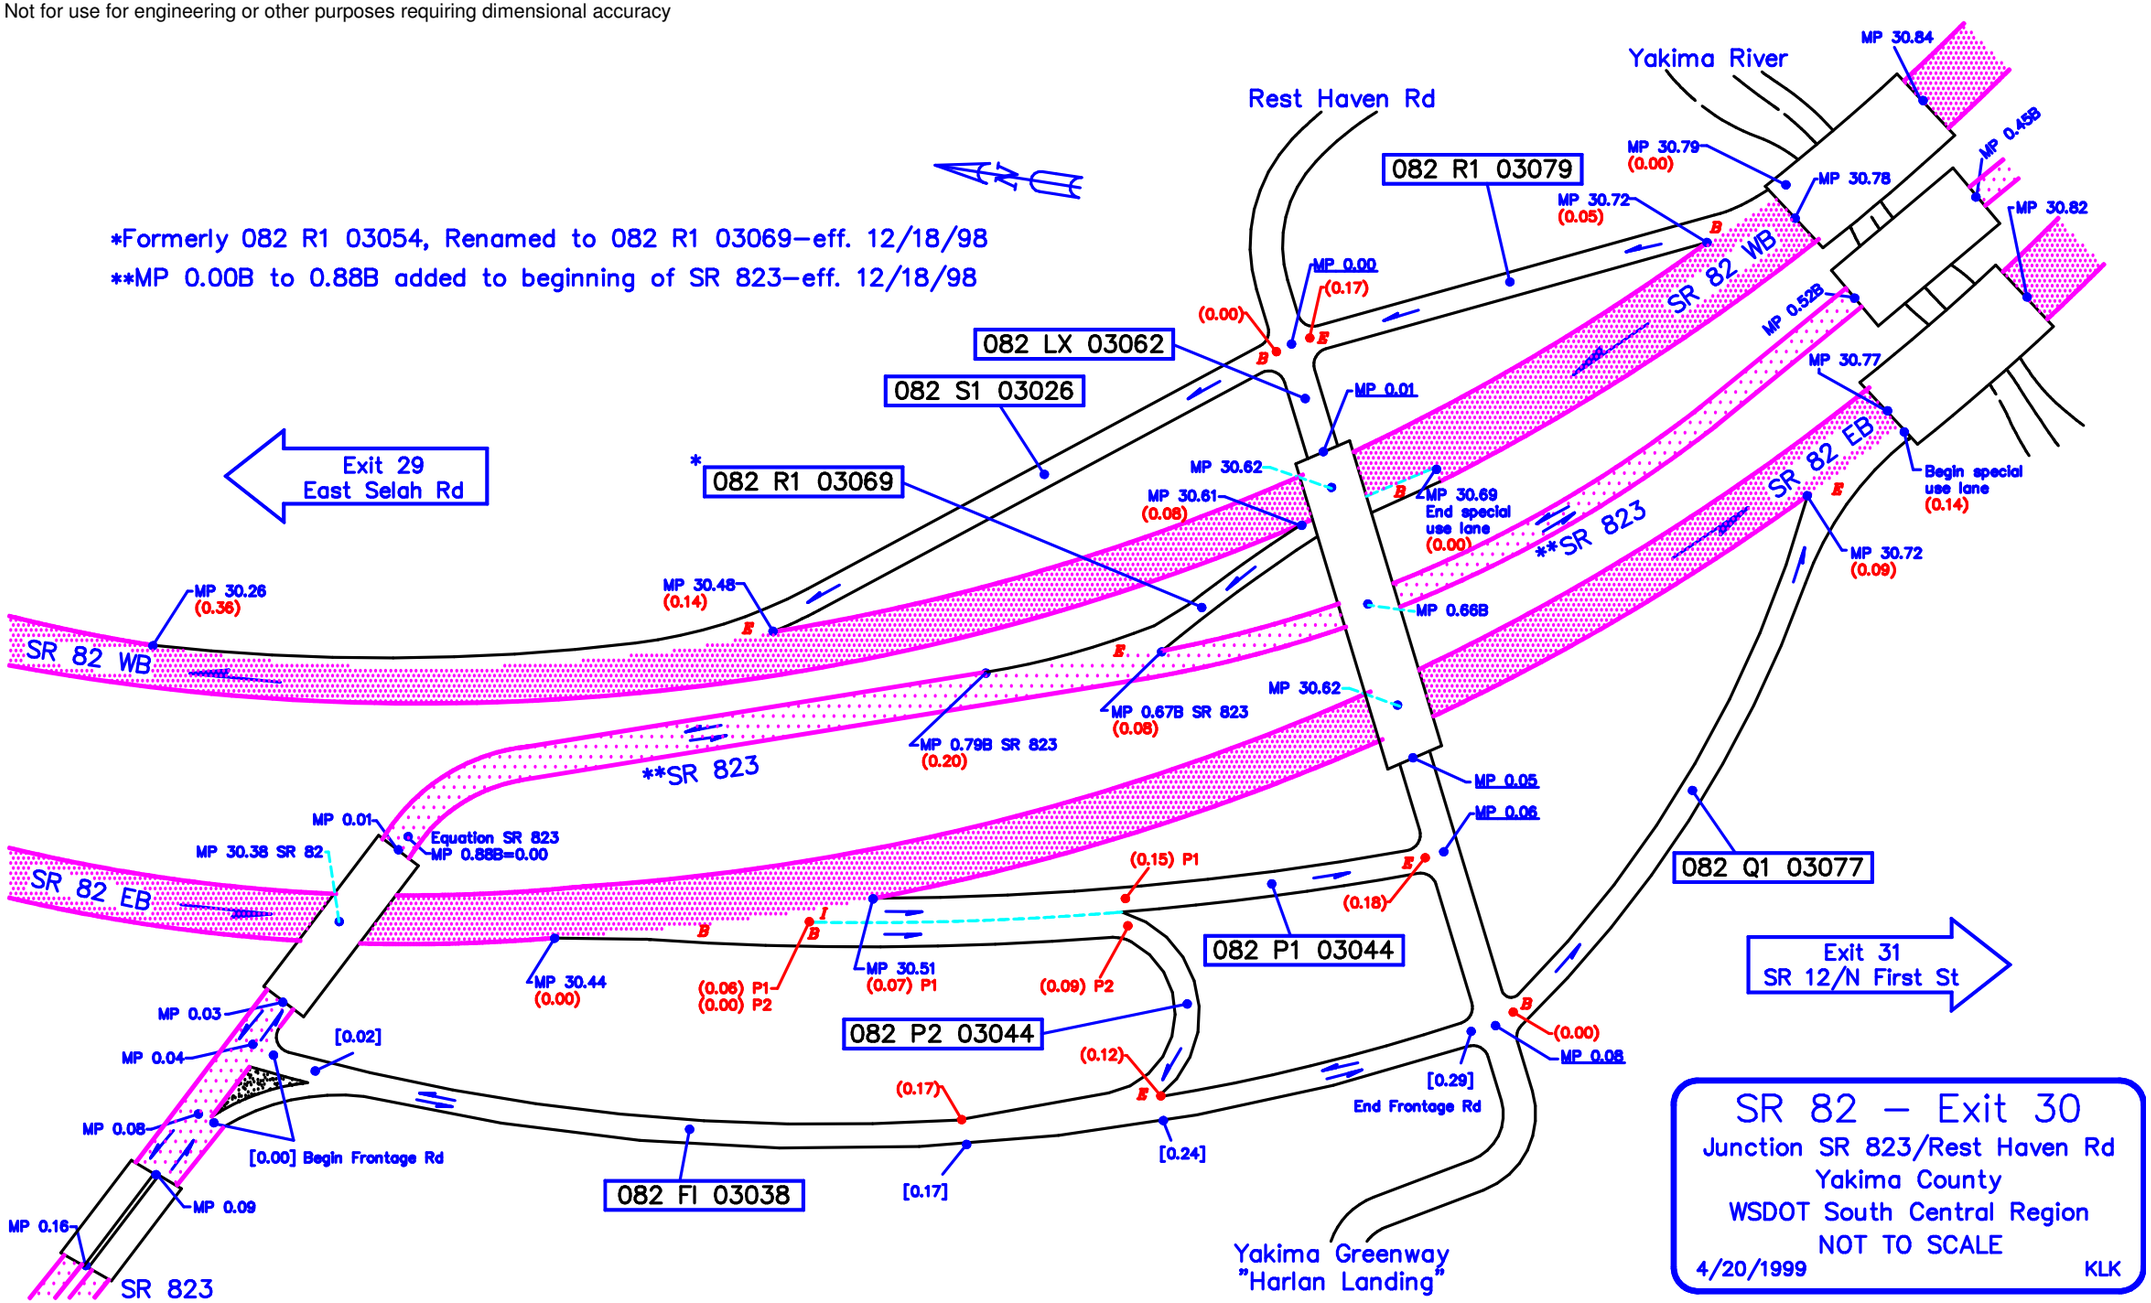Copyright © 1999 WSDOT TDO
Interchange Viewer: SR 082 - SR 823/Rest Haven Road
NOT TO SCALE
Not for use for engineering or other purposes requiring dimensional accuracy