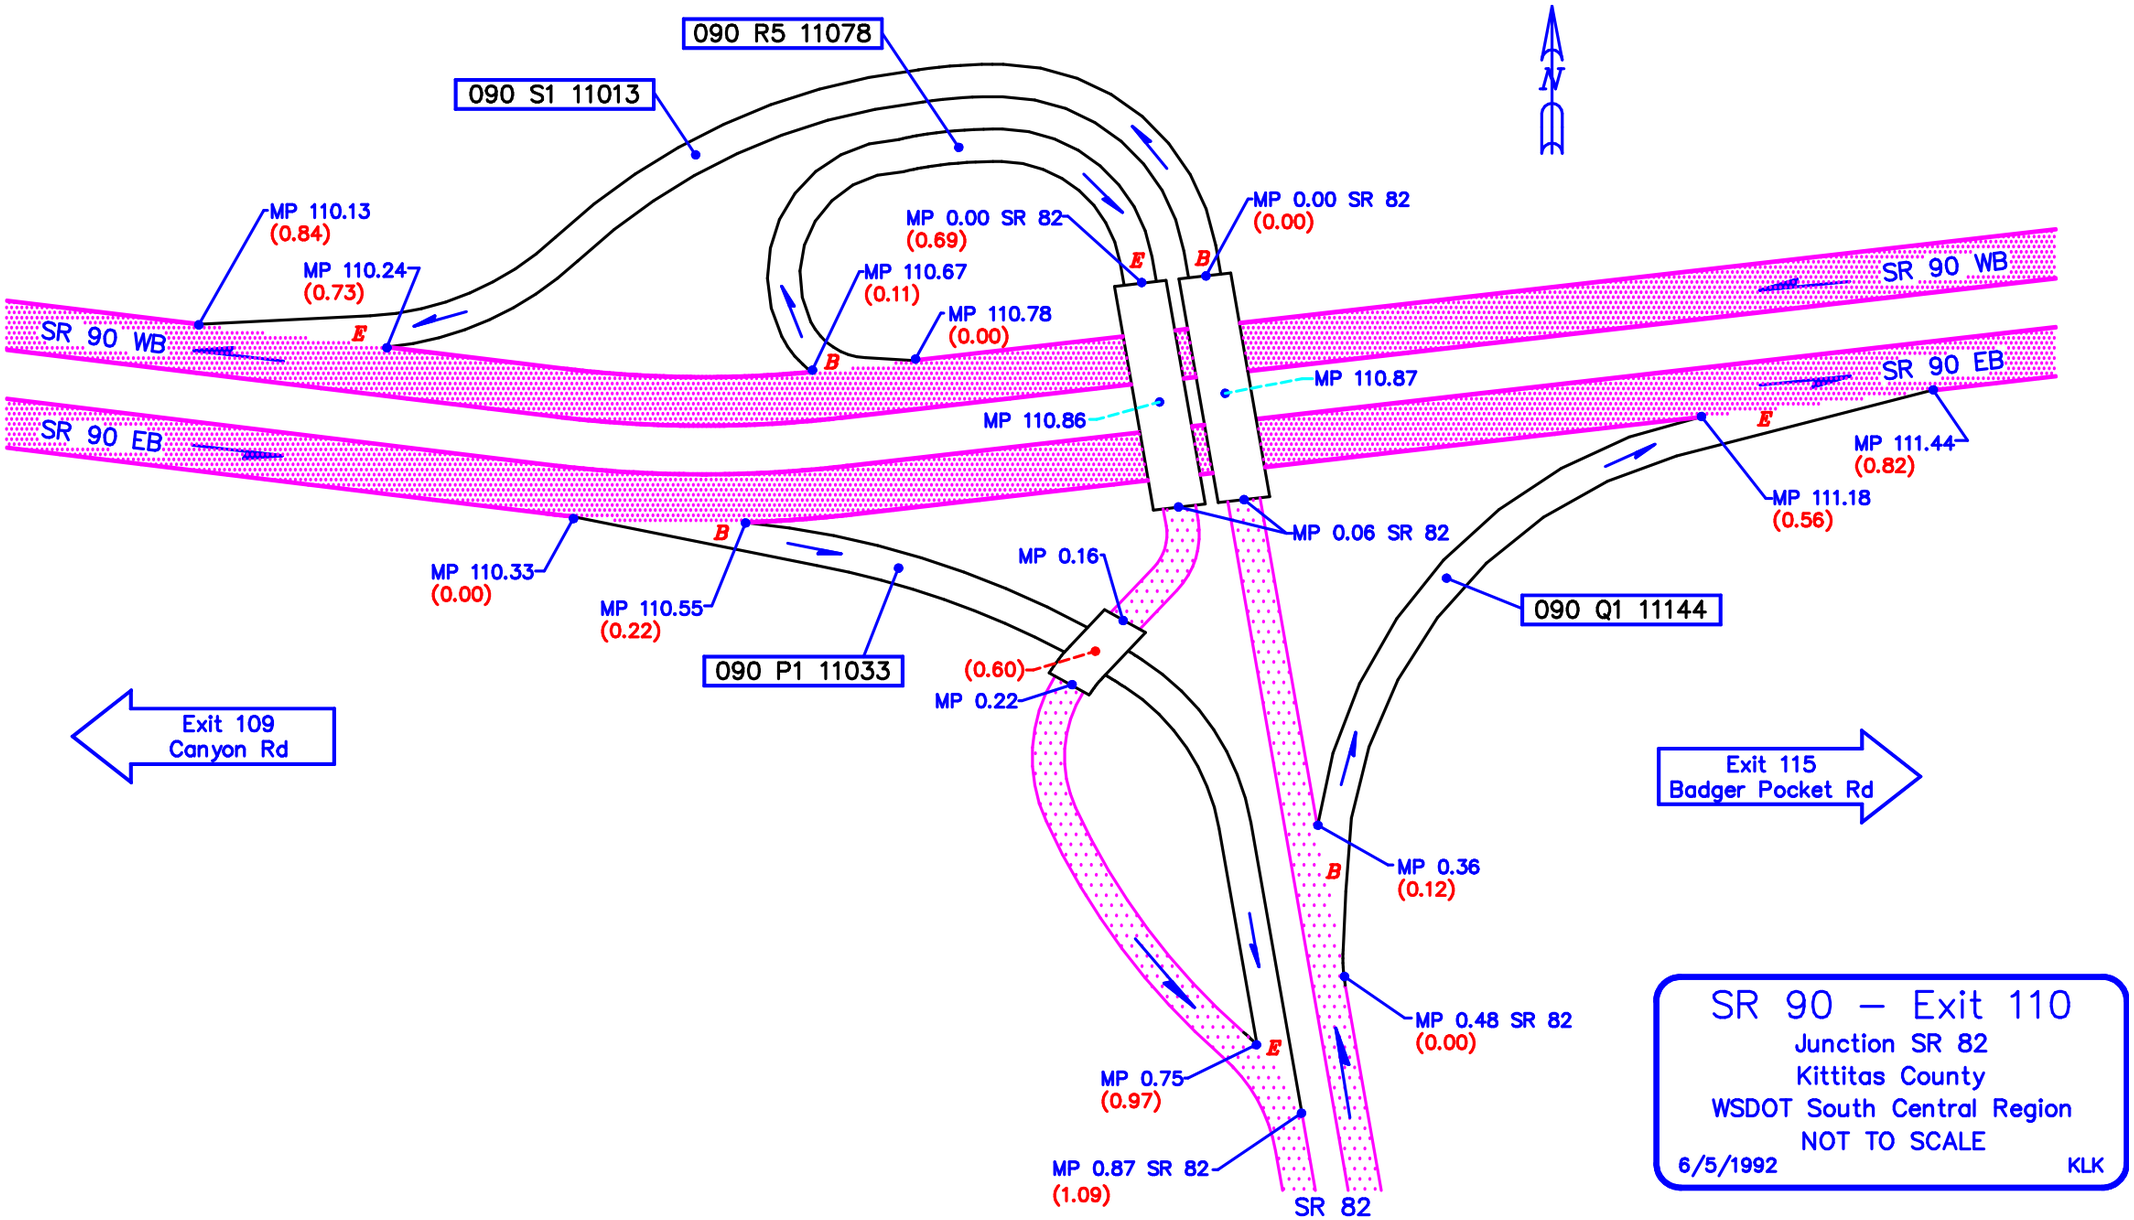Copyright © 1999 WSDOT TDO
Interchange Viewer: SR 090 - SR 82
NOT TO SCALE
Not for use for engineering or other purposes requiring dimensional accuracy