Copyright © 1999 WSDOT TDO
Interchange Viewer: SR 405 - NE 44th St
NOT TO SCALE
Not for use for engineering or other purposes requiring dimensional accuracy

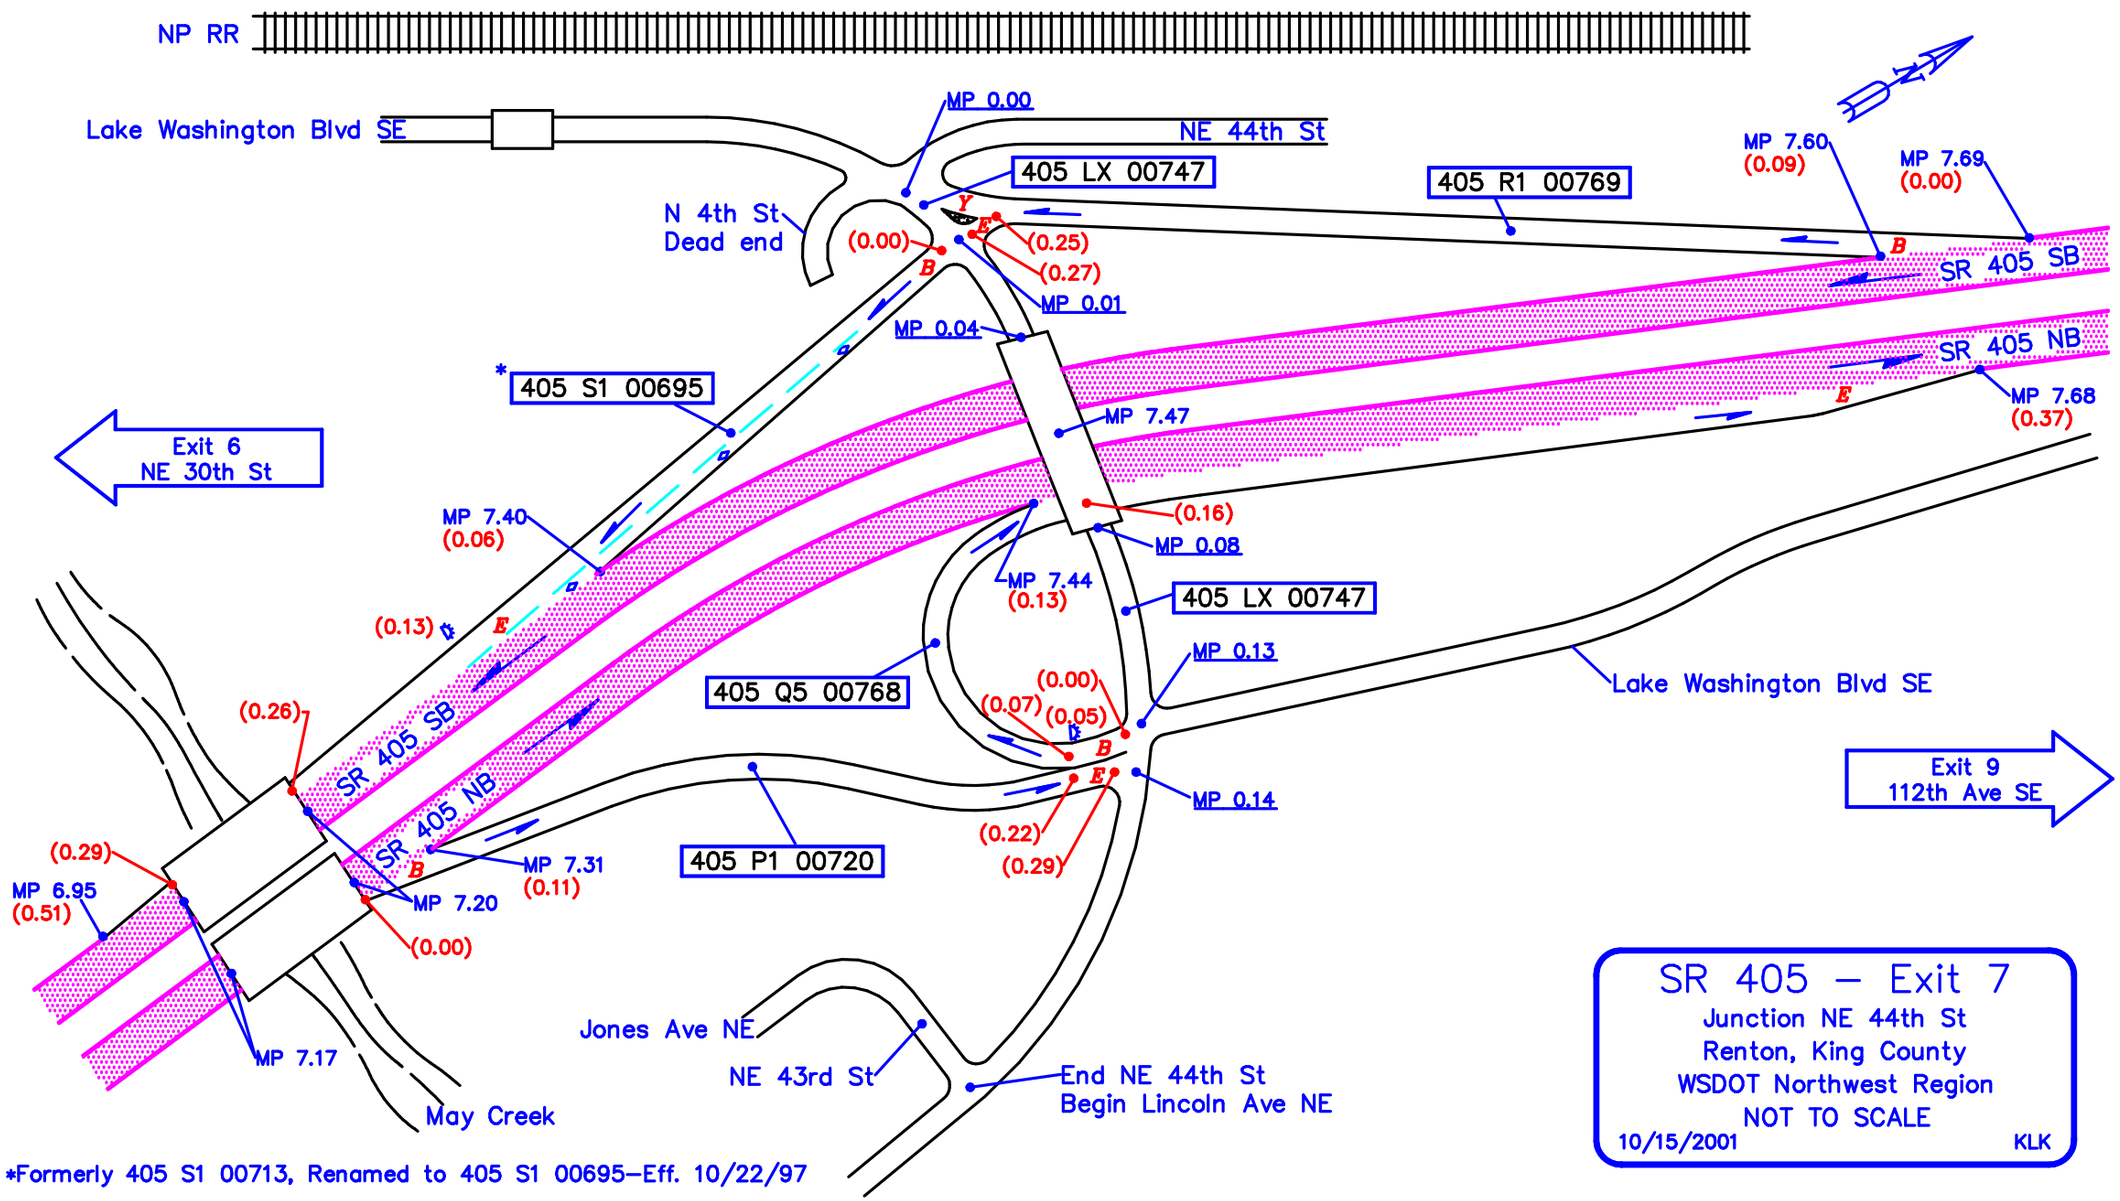

*Formerly 405 S1 00713, Renamed to 405 S1 00695–Eff. 10/22/97