Copyright © 1999 WSDOT TDO
Interchange Viewer: SR 405 - NE 8th St
NOT TO SCALE
Not for use for engineering or other purposes requiring dimensional accuracy

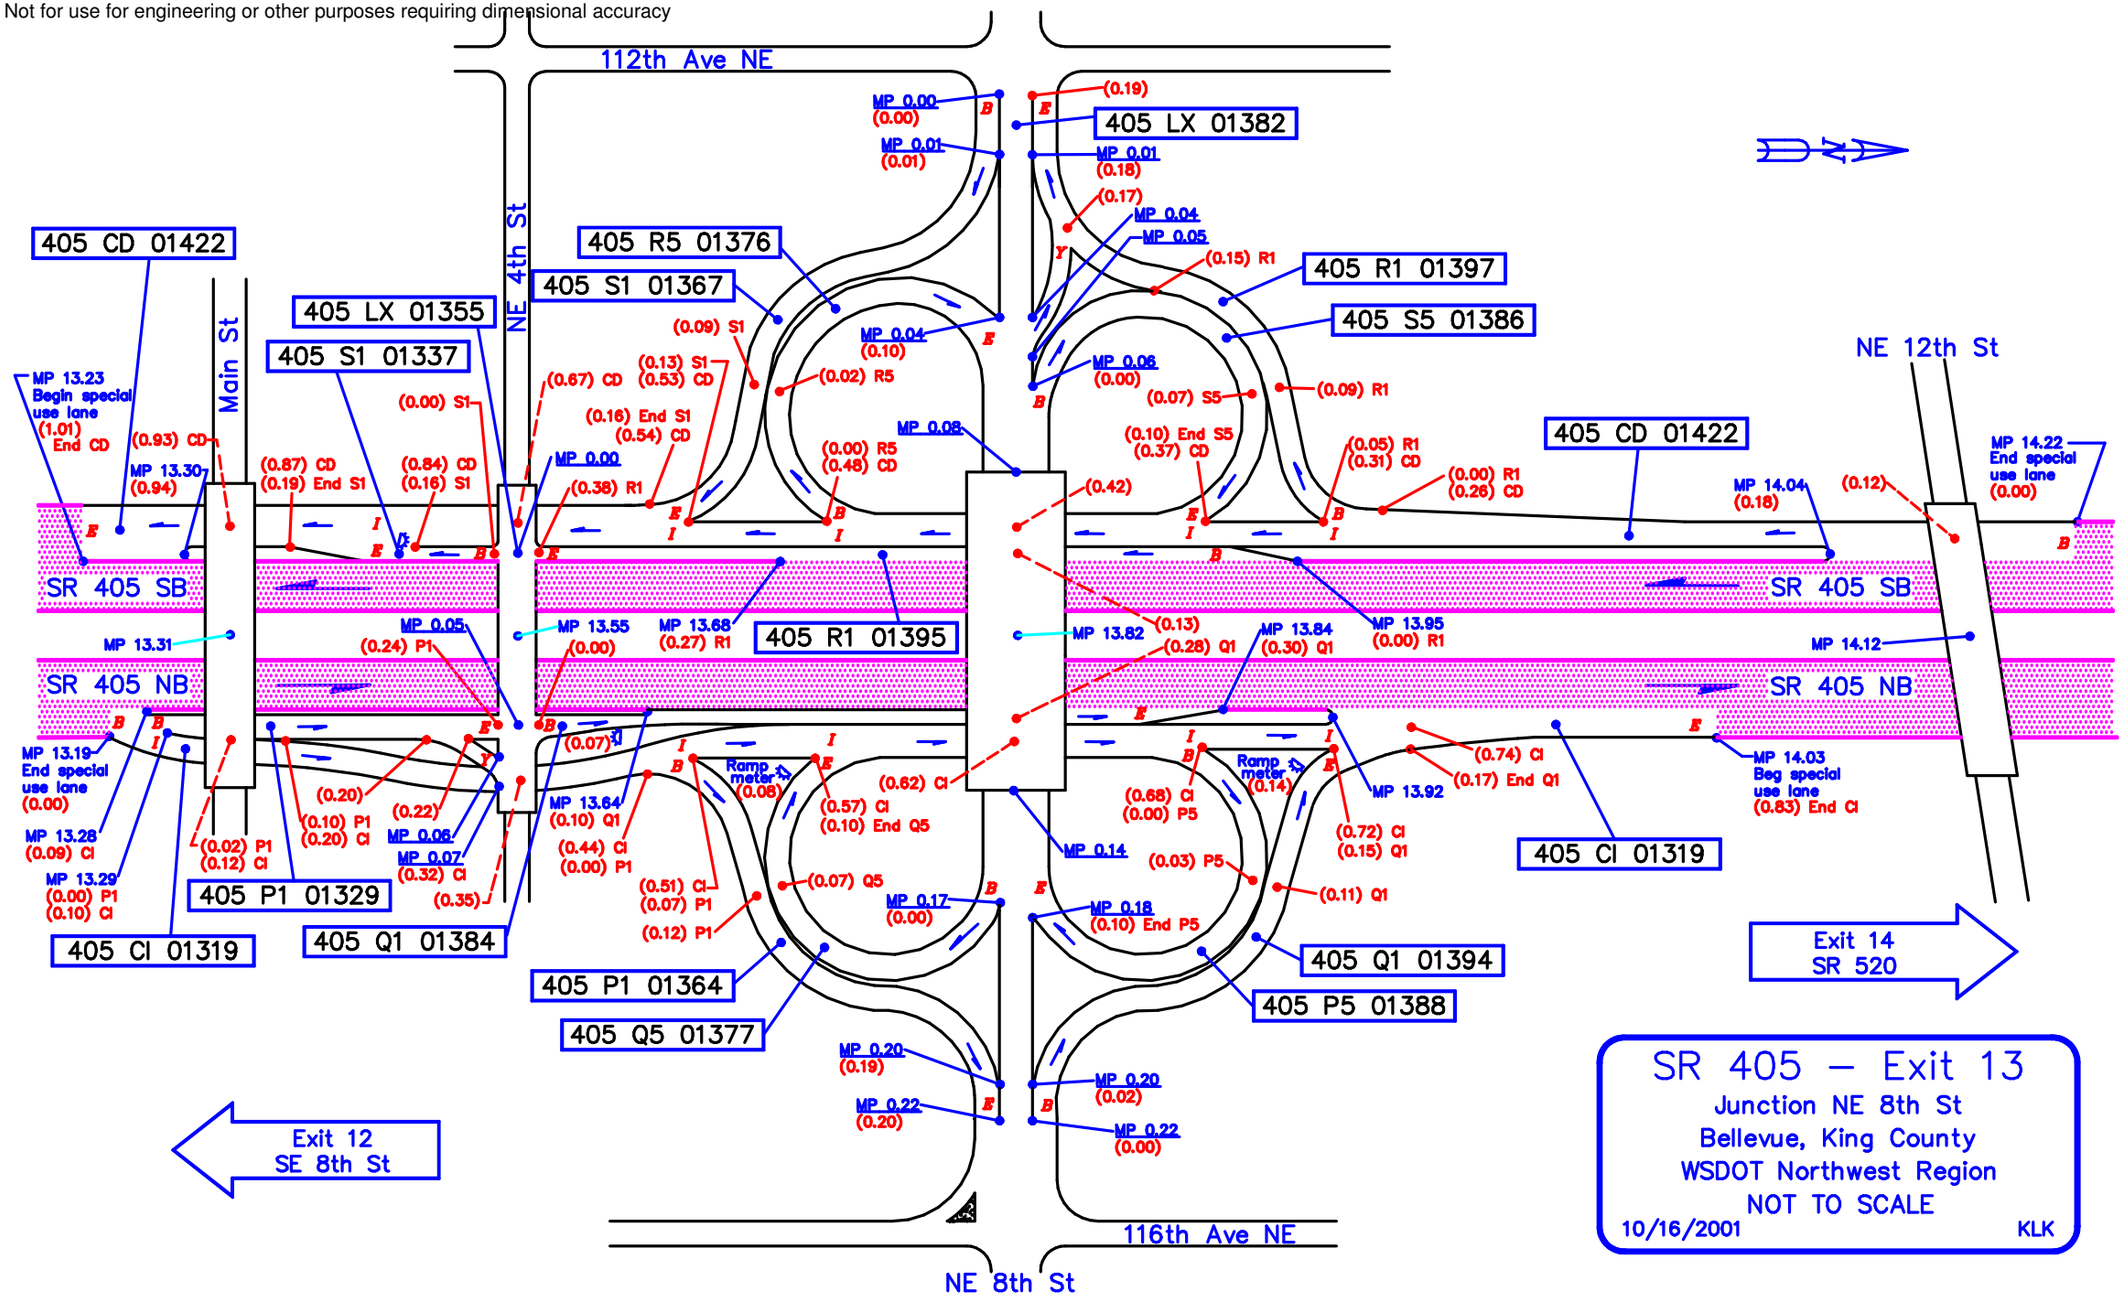

SR 405 – Exit 13
Junction NE 8th St
Bellevue, King County
WSDOT Northwest Region
NOT TO SCALE
10/16/2001 KLK