Copyright © 1999 WSDOT TDO
Interchange Viewer: SR 405 - SR 181/Interurban Ave
NOT TO SCALE
Not for use for engineering or other purposes requiring dimensional accuracy

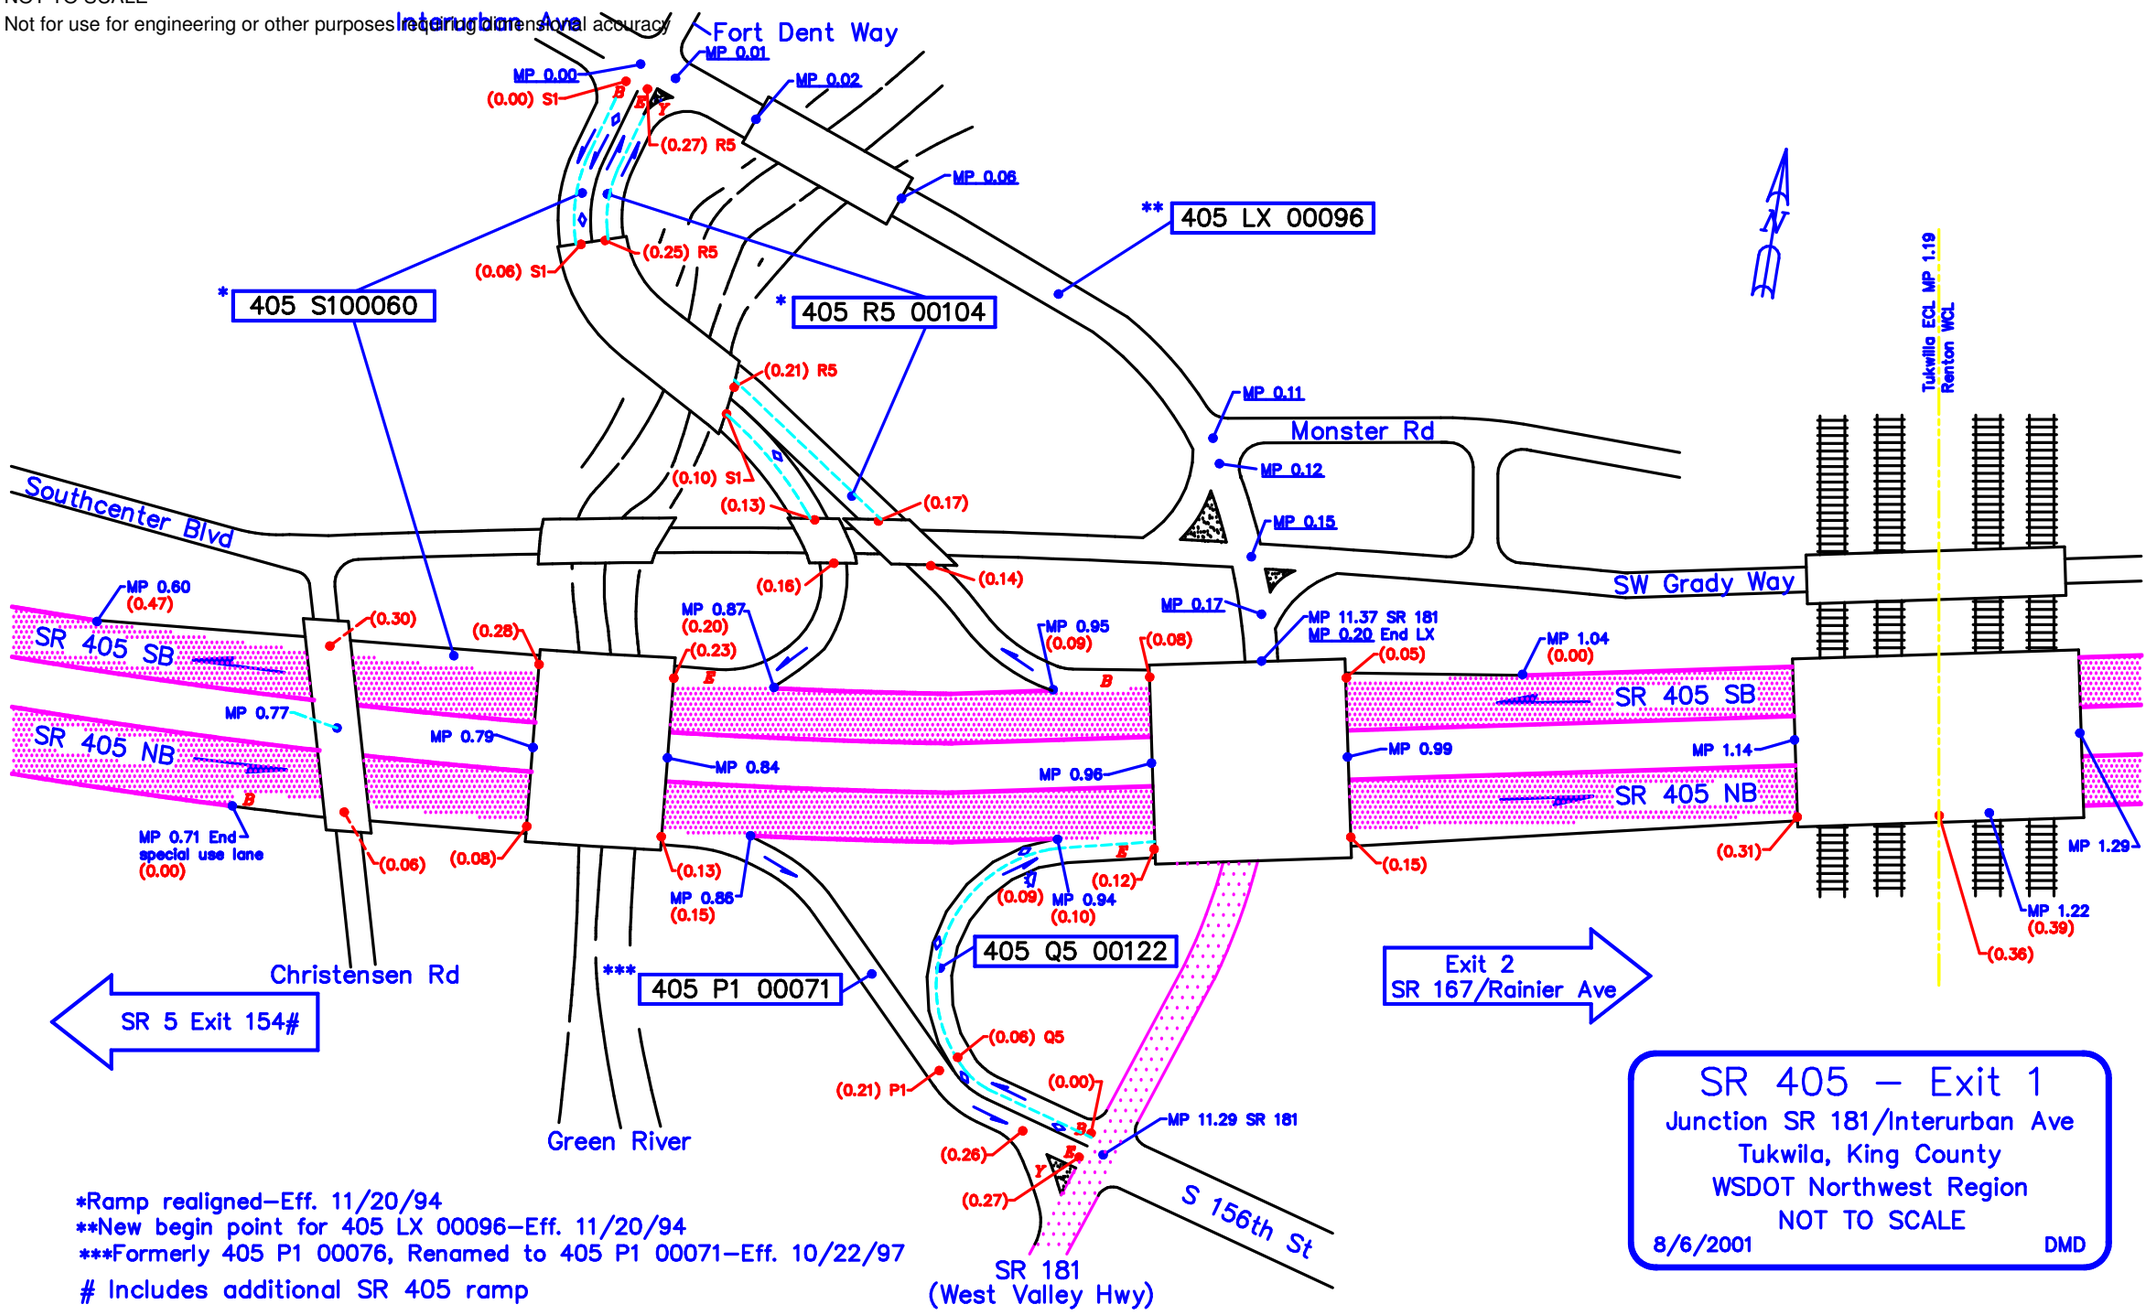

*Ramp realigned–Eff. 11/20/94
**New begin point for 405 LX 00096–Eff. 11/20/94
***Formerly 405 P1 00076, Renamed to 405 P1 00071–Eff. 10/22/97
Includes additional SR 405 ramp

SR 405 – Exit 1
Junction SR 181/Interurban Ave
Tukwila, King County
WSDOT Northwest Region
NOT TO SCALE
8/6/2001 DMD