Copyright © 1999 WSDOT TDO
Interchange Viewer: SR 003 - SR 305
NOT TO SCALE
Not for use for engineering or other purposes requiring dimensional accuracy

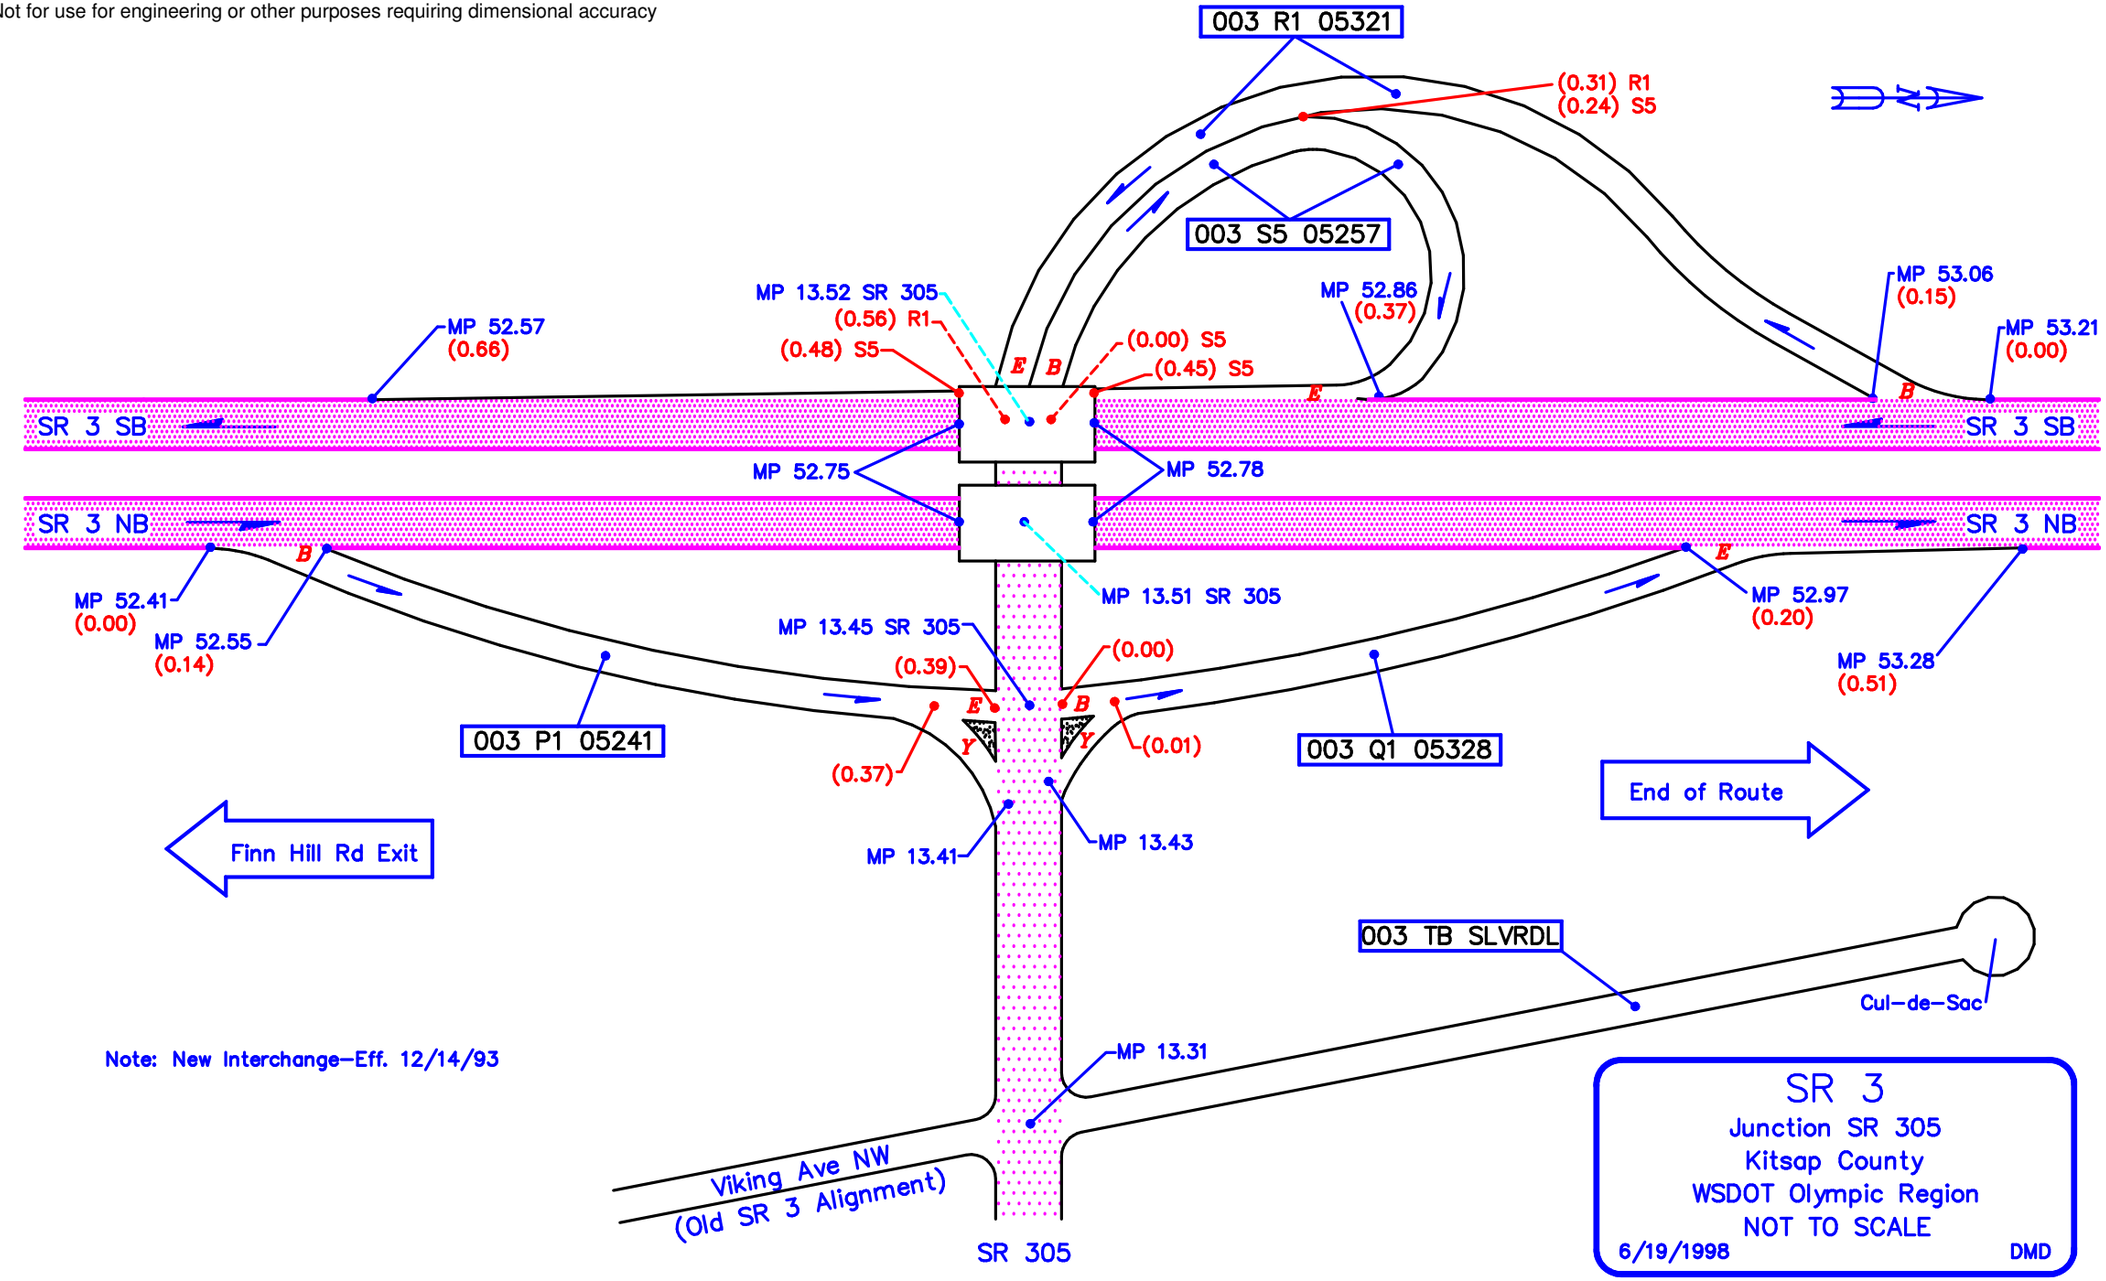

Note: New Interchange–Eff. 12/14/93