Copyright © 1999 WSDOT TDO
Interchange Viewer: SR 005 - SR 528/4th St
NOT TO SCALE
Not for use for engineering or other purposes requiring dimensional accuracy

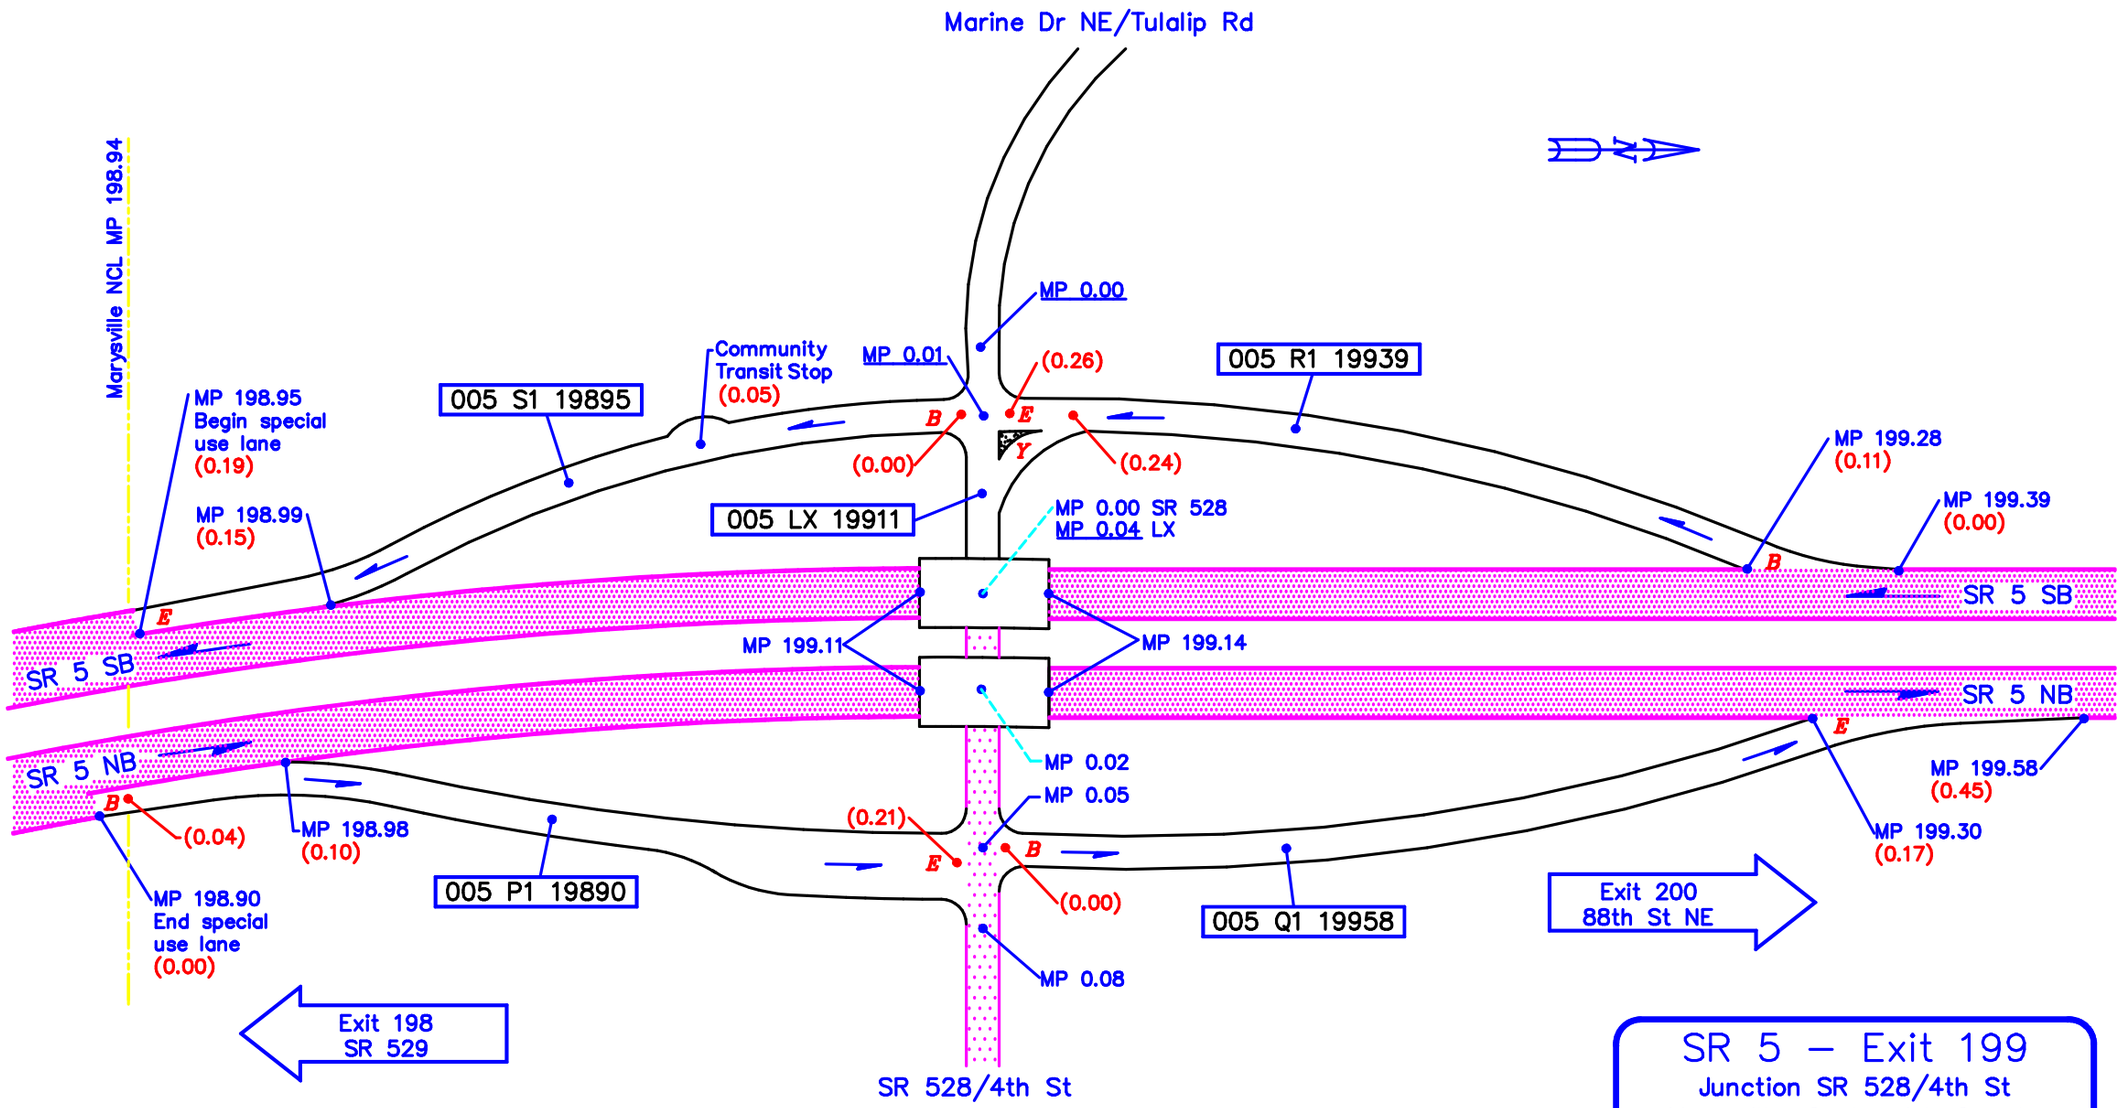

SR 5 – Exit 199
Junction SR 528/4th St
Marysville, Snohomish County
WSDOT Northwest Region
NOT TO SCALE
7/7/2000 KLK