Copyright © 1999 WSDOT TDO
Interchange Viewer: SR 005 - SR 542/Sunset Dr
NOT TO SCALE
Not for use for engineering or other purposes requiring dimensional accuracy

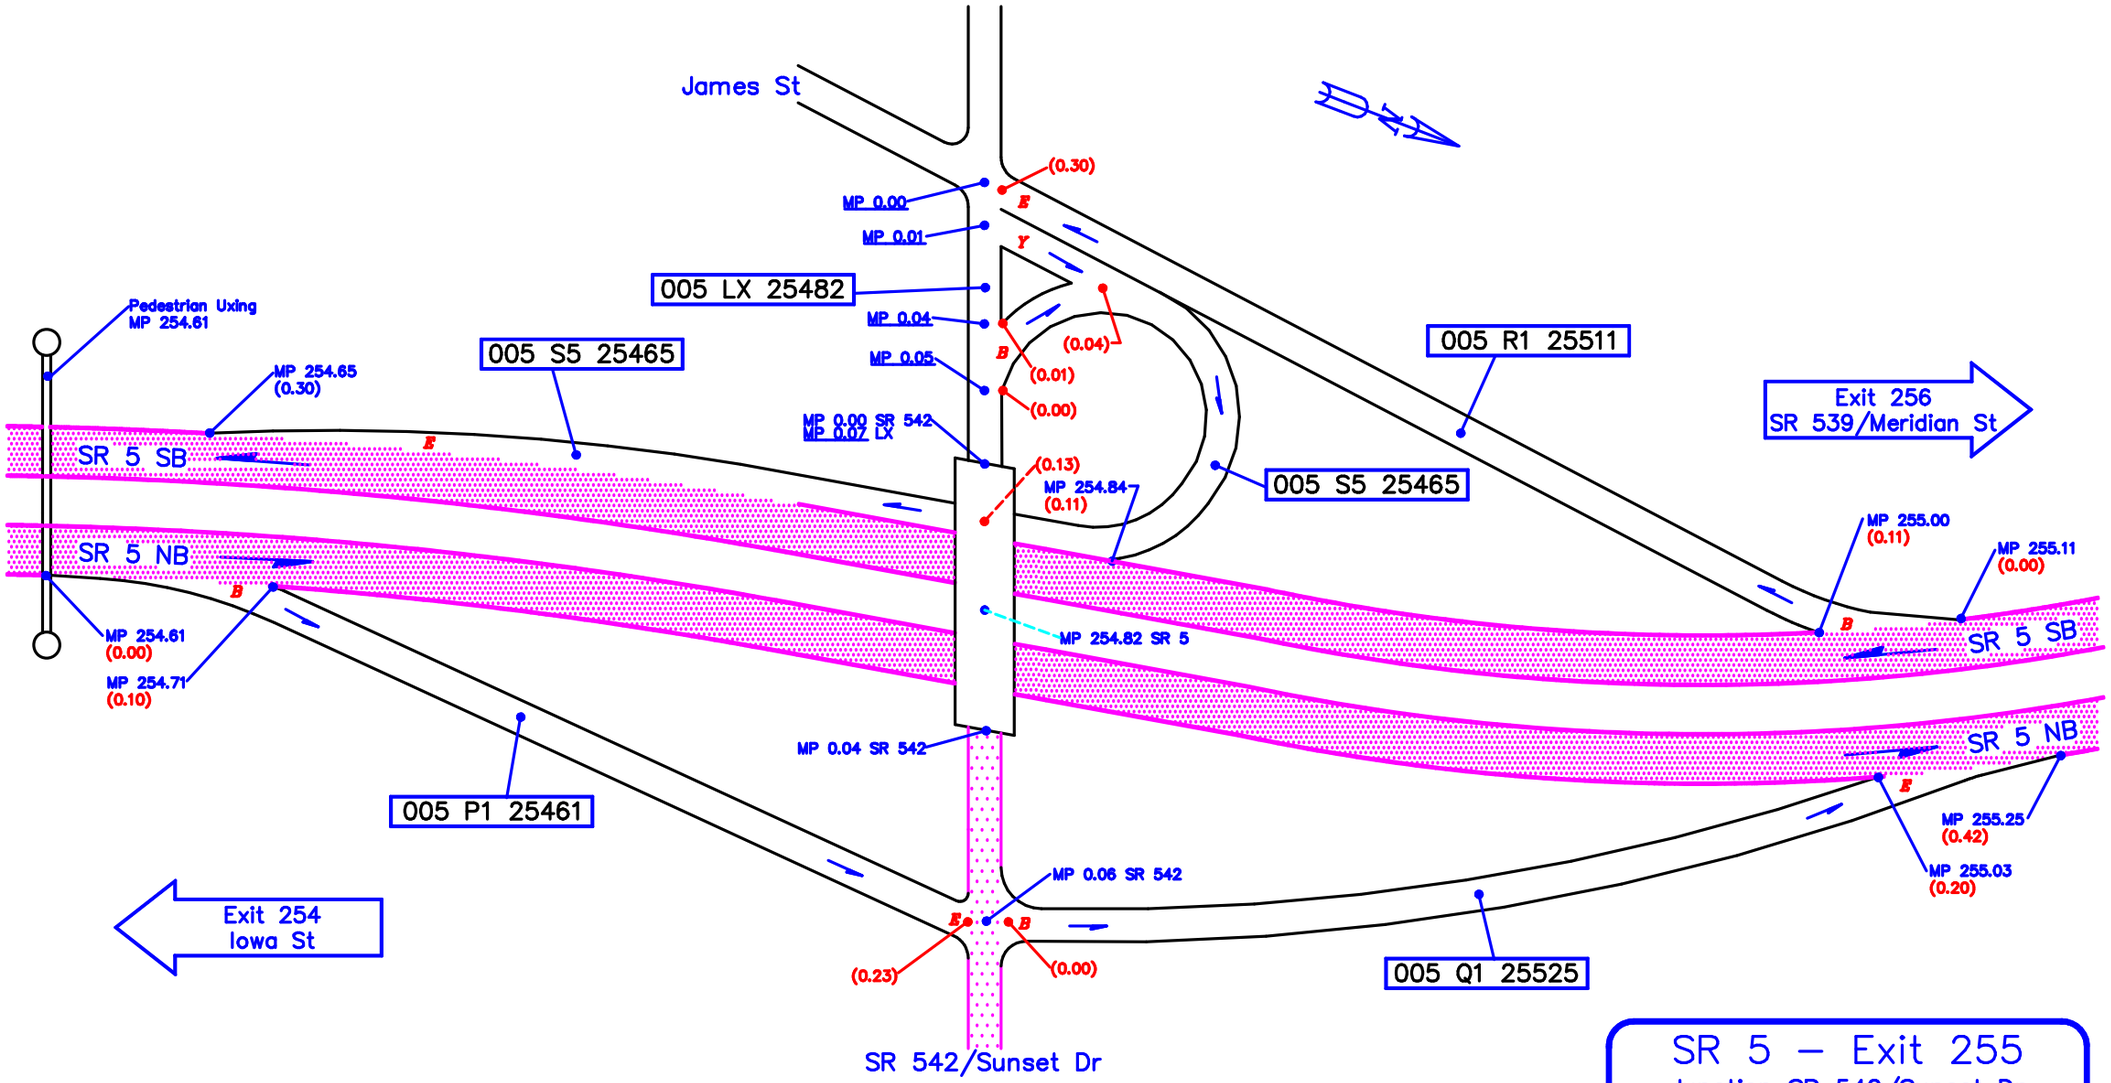

SR 5 – Exit 255

Junction SR 542/Sunset Dr
Bellingham, Whatcom County
WSDOT Northwest Region
NOT TO SCALE

2/4/1998 KLK