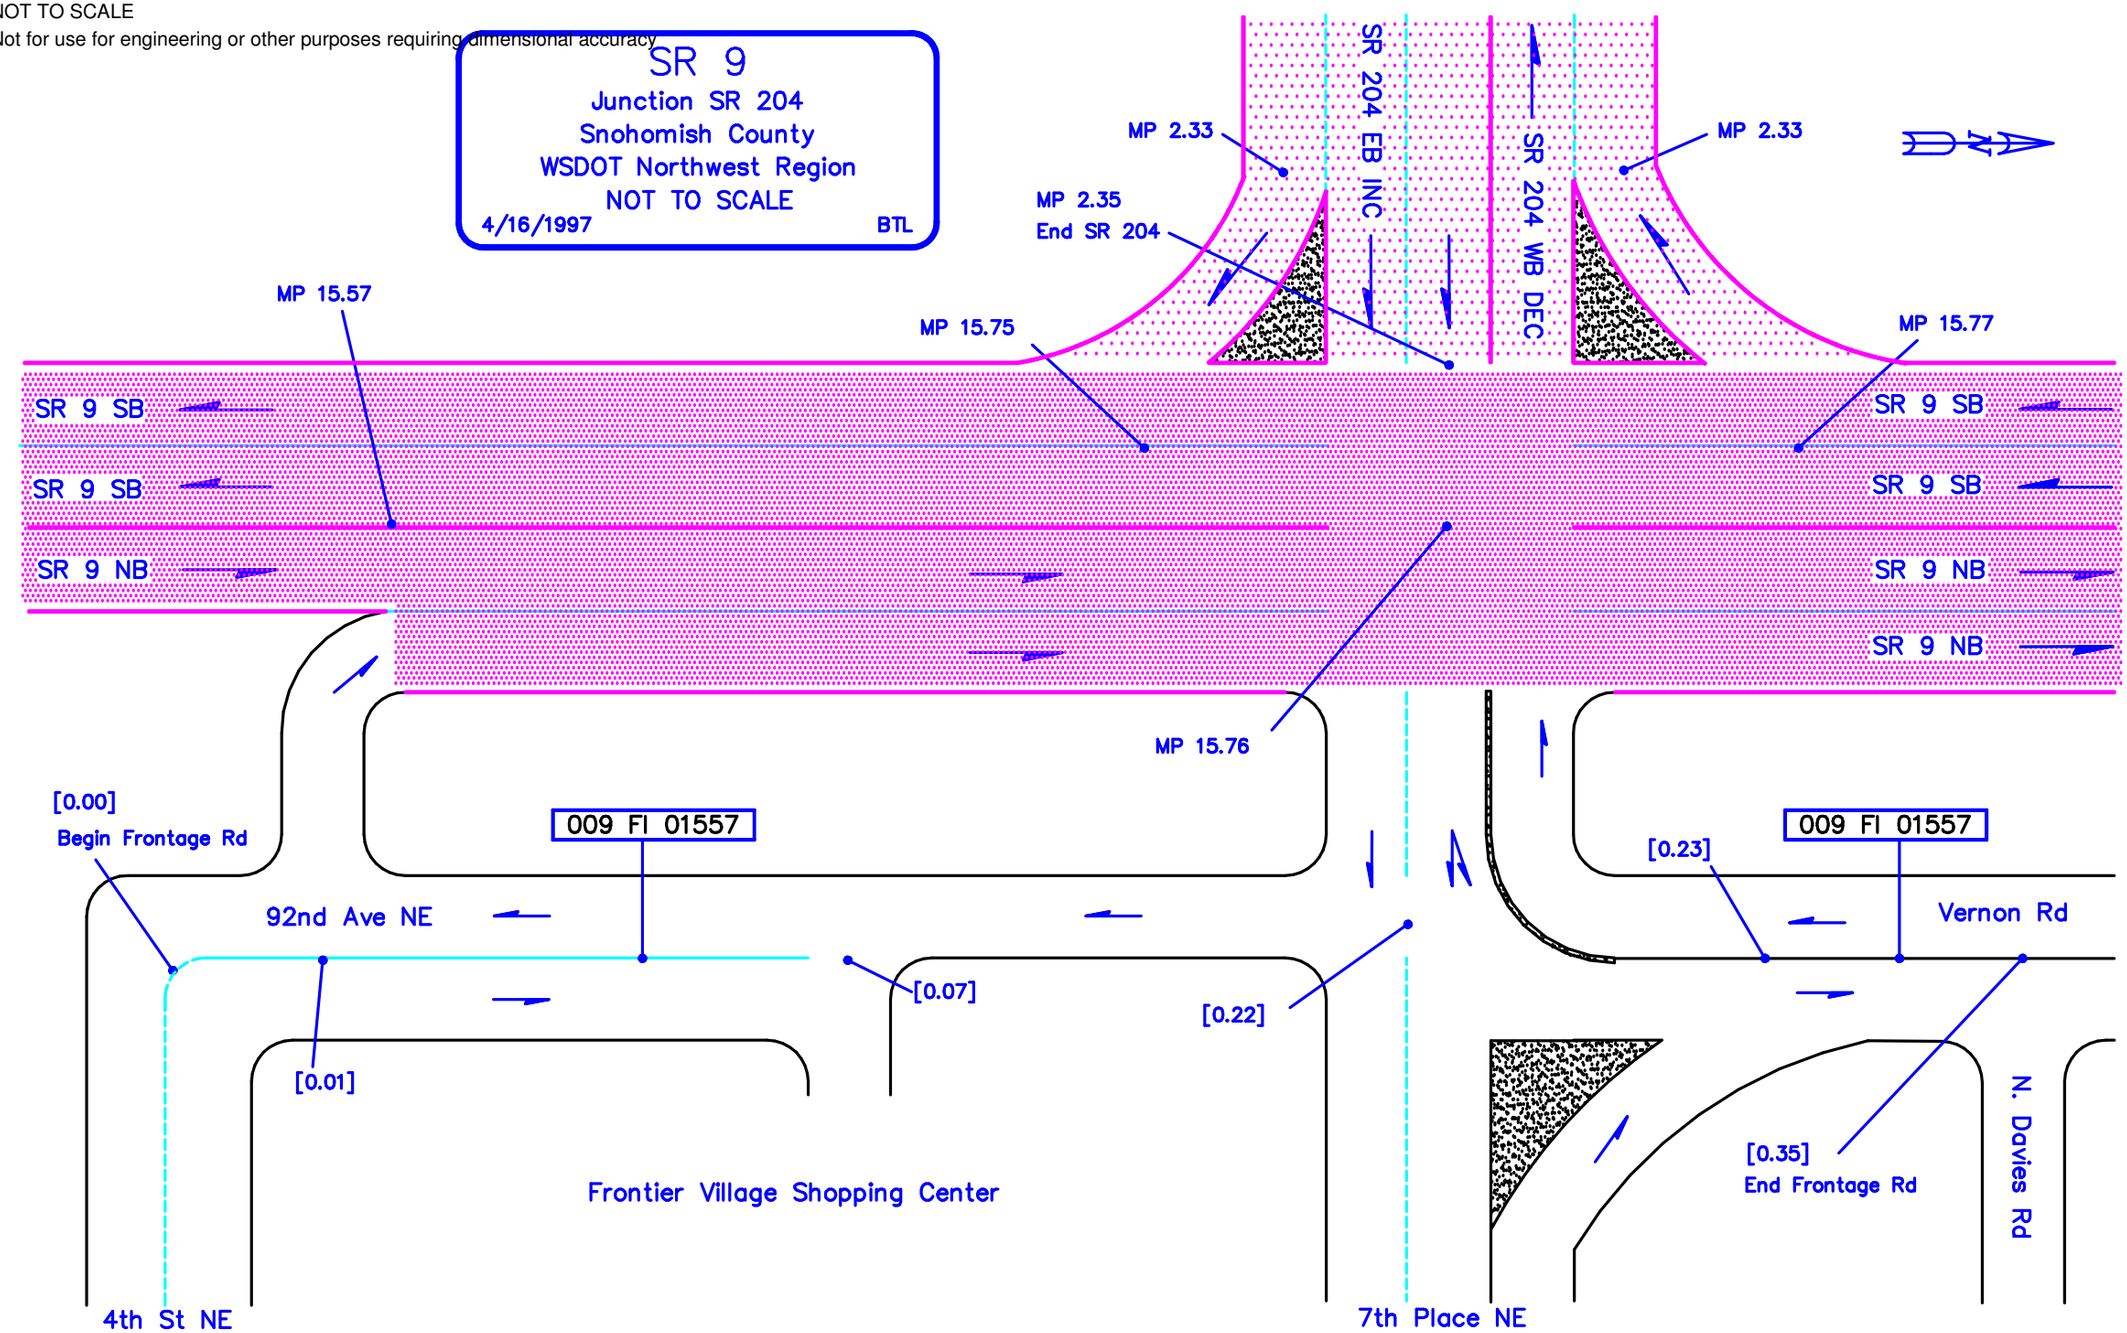Copyright © 1999 WSDOT TDO
Interchange Viewer: SR 009 - SR 204
NOT TO SCALE
Not for use for engineering or other purposes requiring dimensional accuracy