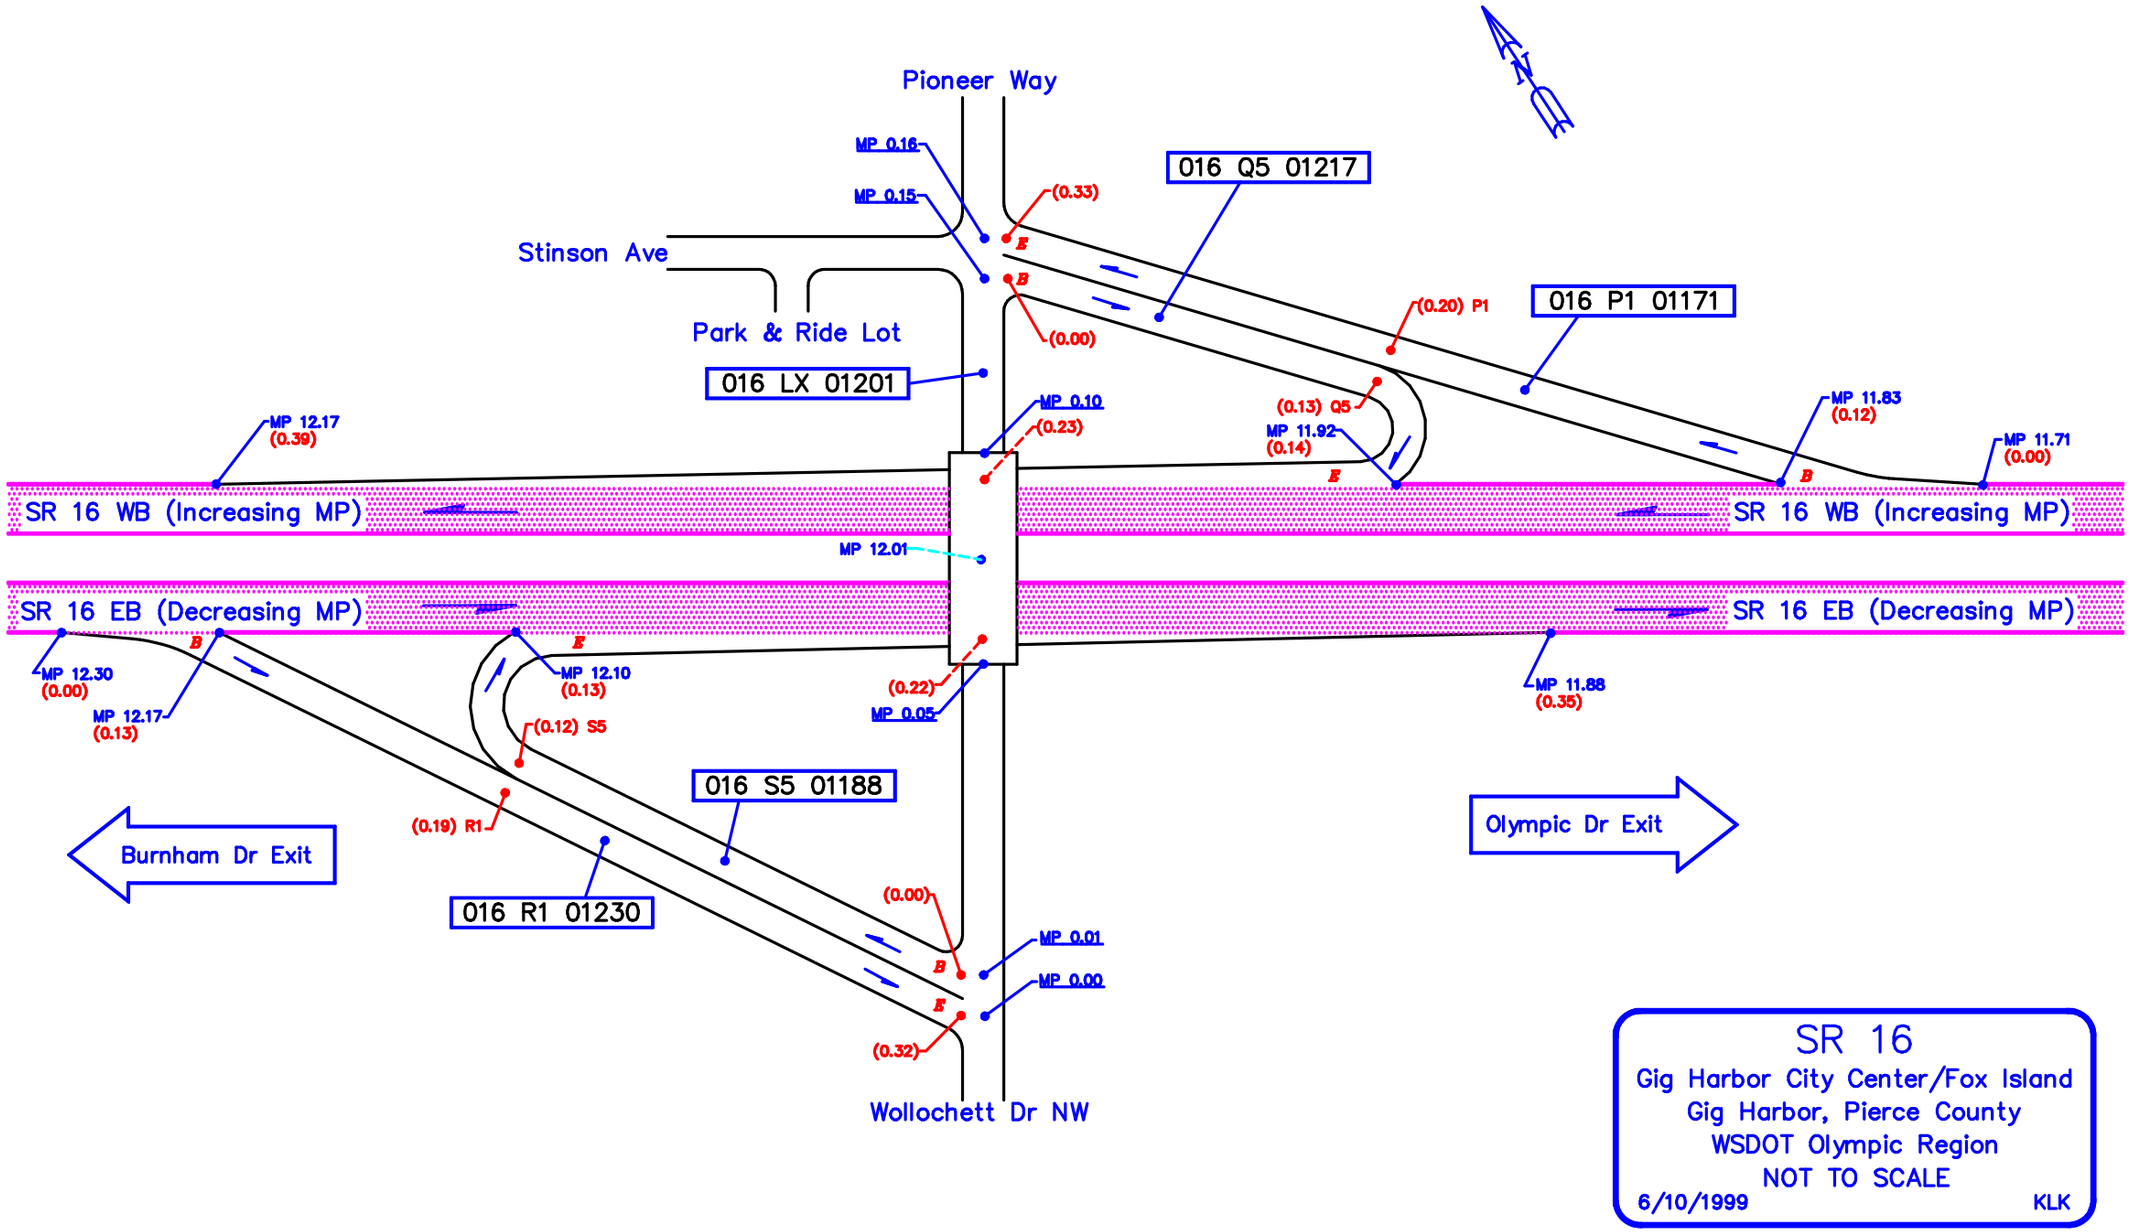Copyright © 1999 WSDOT TDO
Interchange Viewer: SR 016 - Wollochet Drive NW/Pioneer Way
NOT TO SCALE
Not for use for engineering or other purposes requiring dimensional accuracy