Copyright © 1999 WSDOT TDO
Interchange Viewer: SR 182 - SR 240
NOT TO SCALE
Not for use for engineering or other purposes requiring dimensional accuracy

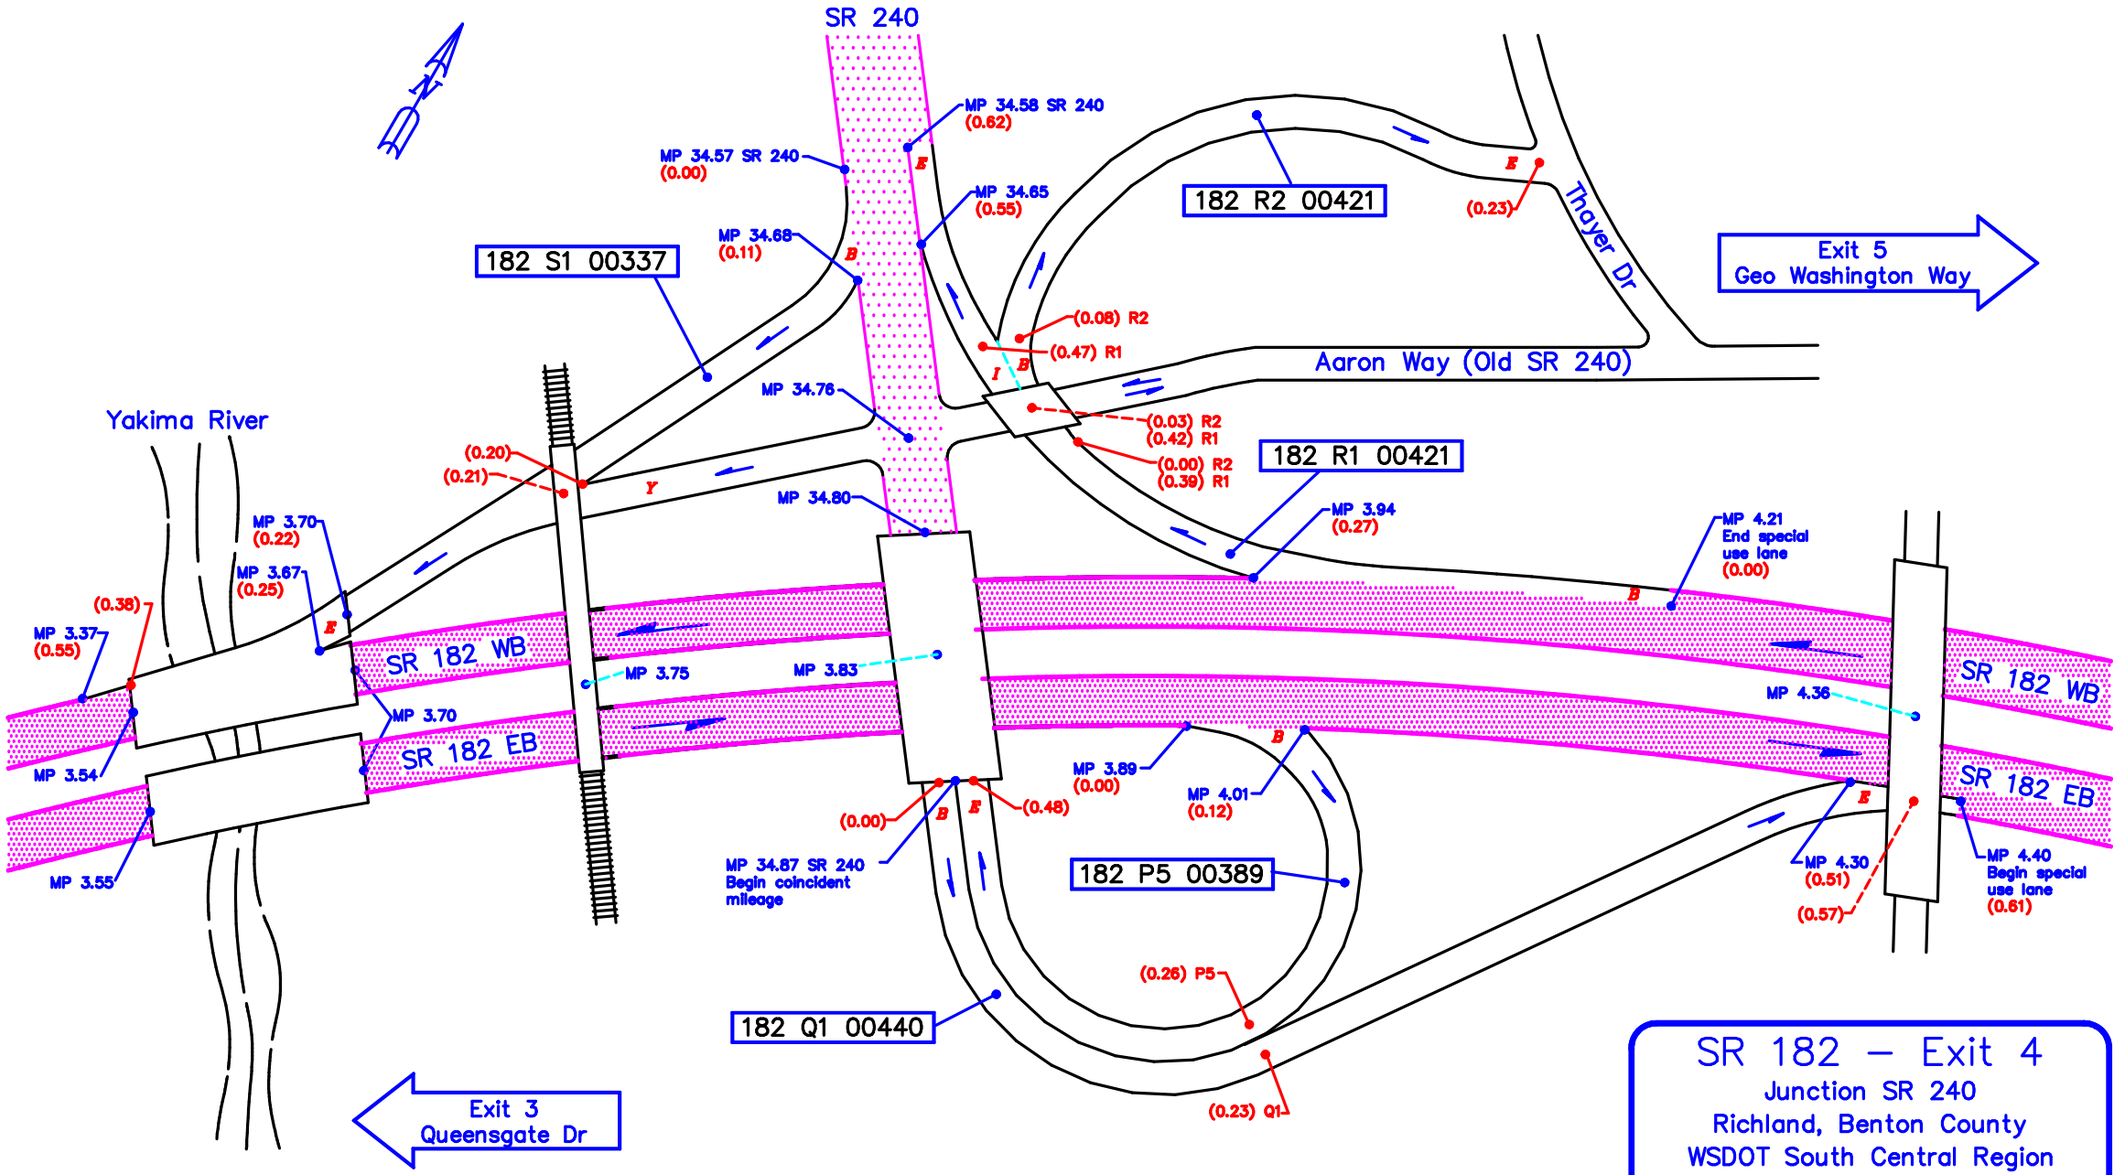

SR 182 – Exit 4

Junction SR 240
Richland, Benton County
WSDOT South Central Region
NOT TO SCALE
5/23/2000 KLK