Copyright © 1999 WSDOT TDO
Interchange Viewer: SR 182 - Road 68
NOT TO SCALE
Not for use for engineering or other purposes requiring dimensional accuracy

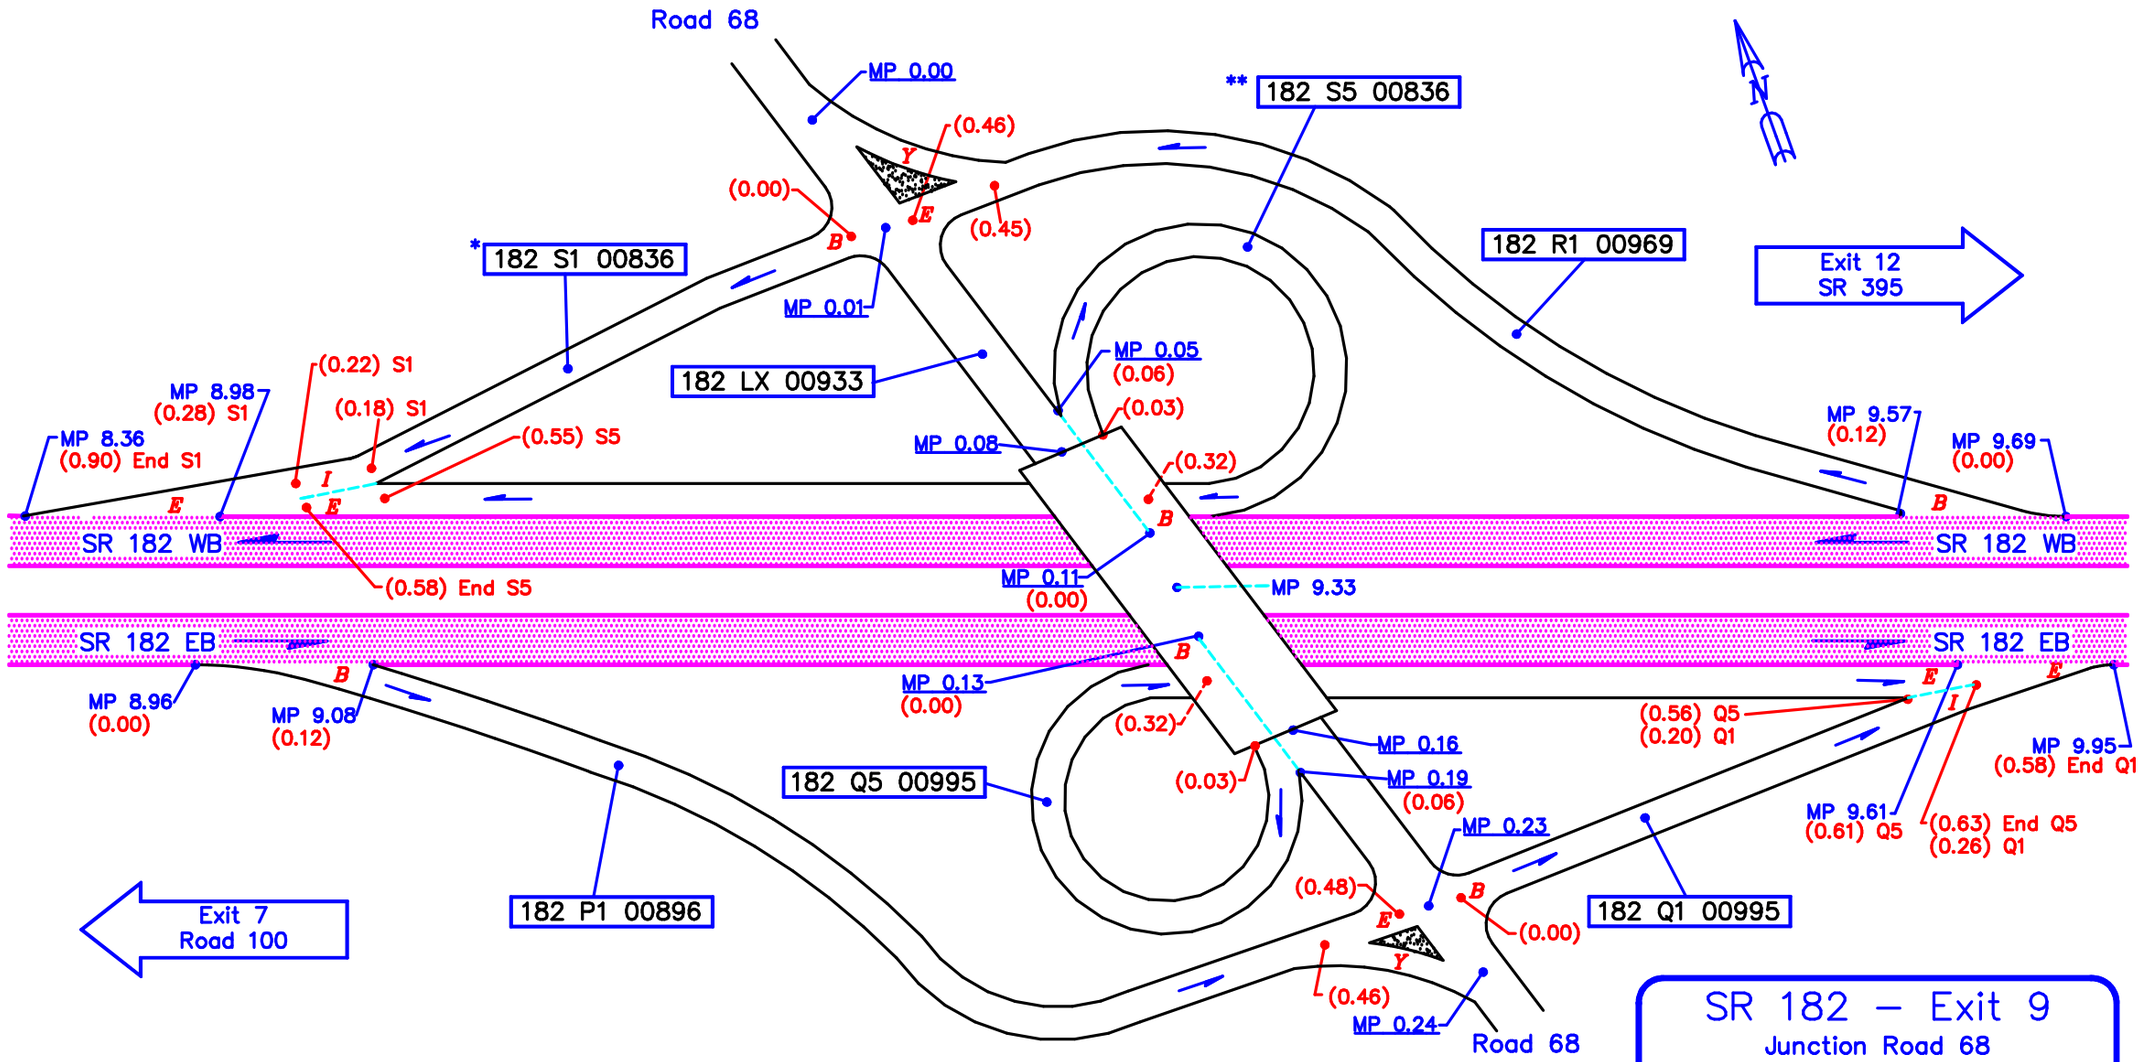

*Formerly 182 S1 00877, Renamed to 182 S1 00836–Eff. 1/1/96
**Formerly 182 S5 00877, Renamed to 181 S5 00836–Eff. 1/1/96

SR 182 – Exit 9
Junction Road 68
Pasco, Franklin County
WSDOT South Central Region
NOT TO SCALE
10/11/2001 BTL