Copyright © 1999 WSDOT TDO
Interchange Viewer: SR 240 - Columbia Center Blvd
NOT TO SCALE
Not for use for engineering or other purposes requiring dimensional accuracy

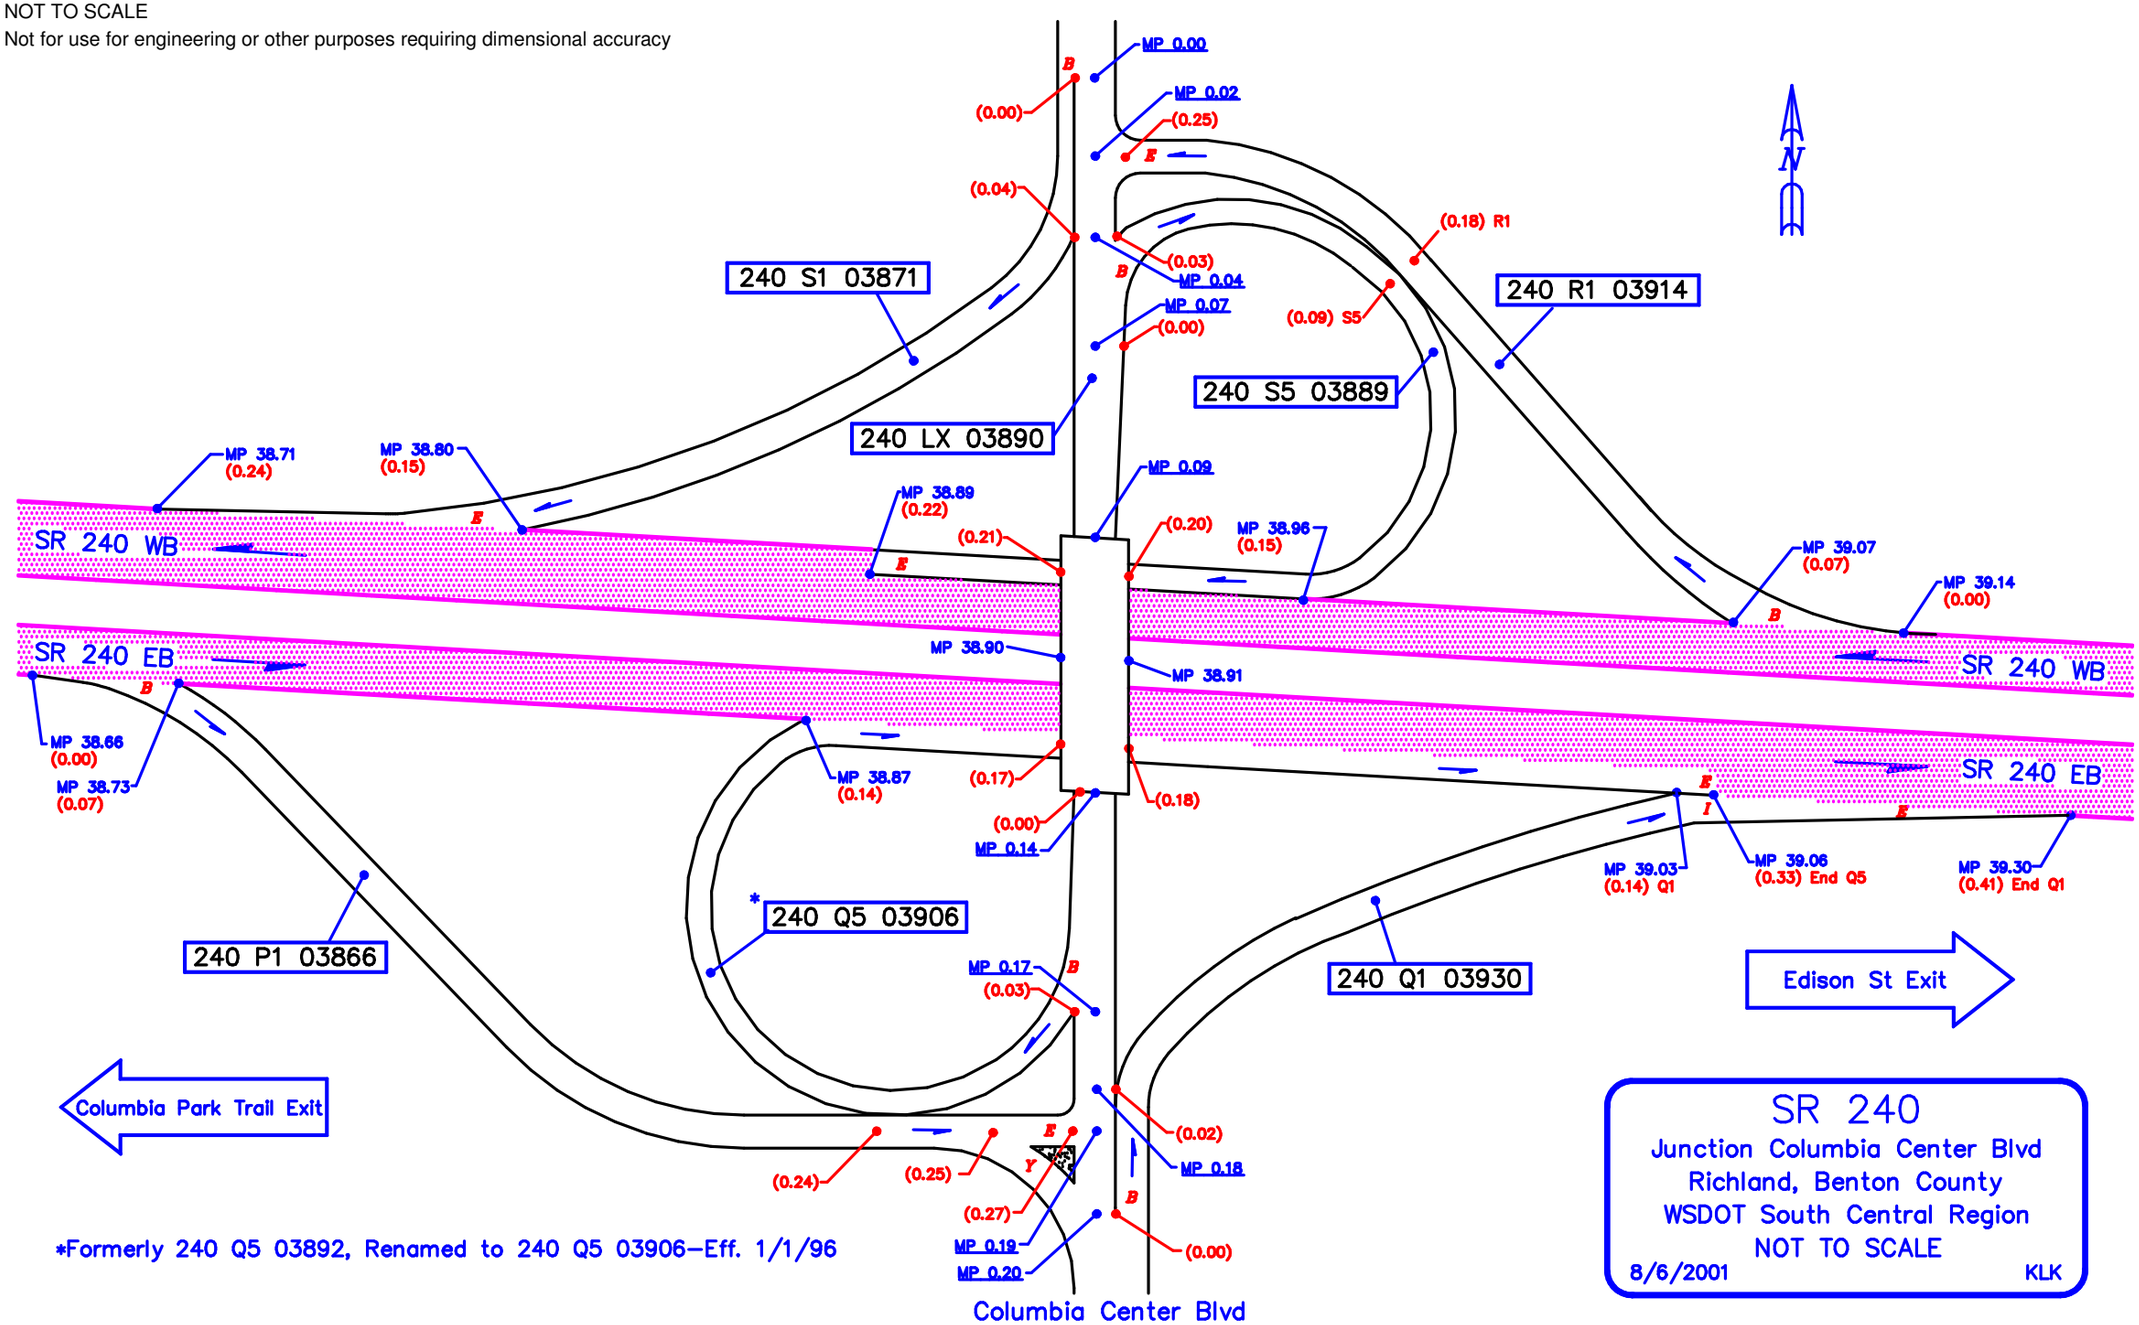

*Formerly 240 Q5 03892, Renamed to 240 Q5 03906–Eff. 1/1/96

SR 240
Junction Columbia Center Blvd
Richland, Benton County
WSDOT South Central Region
NOT TO SCALE
8/6/2001 KLK