Copyright © 1999 WSDOT TDO
Interchange Viewer: SR 303 - Callahan Dr
NOT TO SCALE
Not for use for engineering or other purposes requiring dimensional accuracy

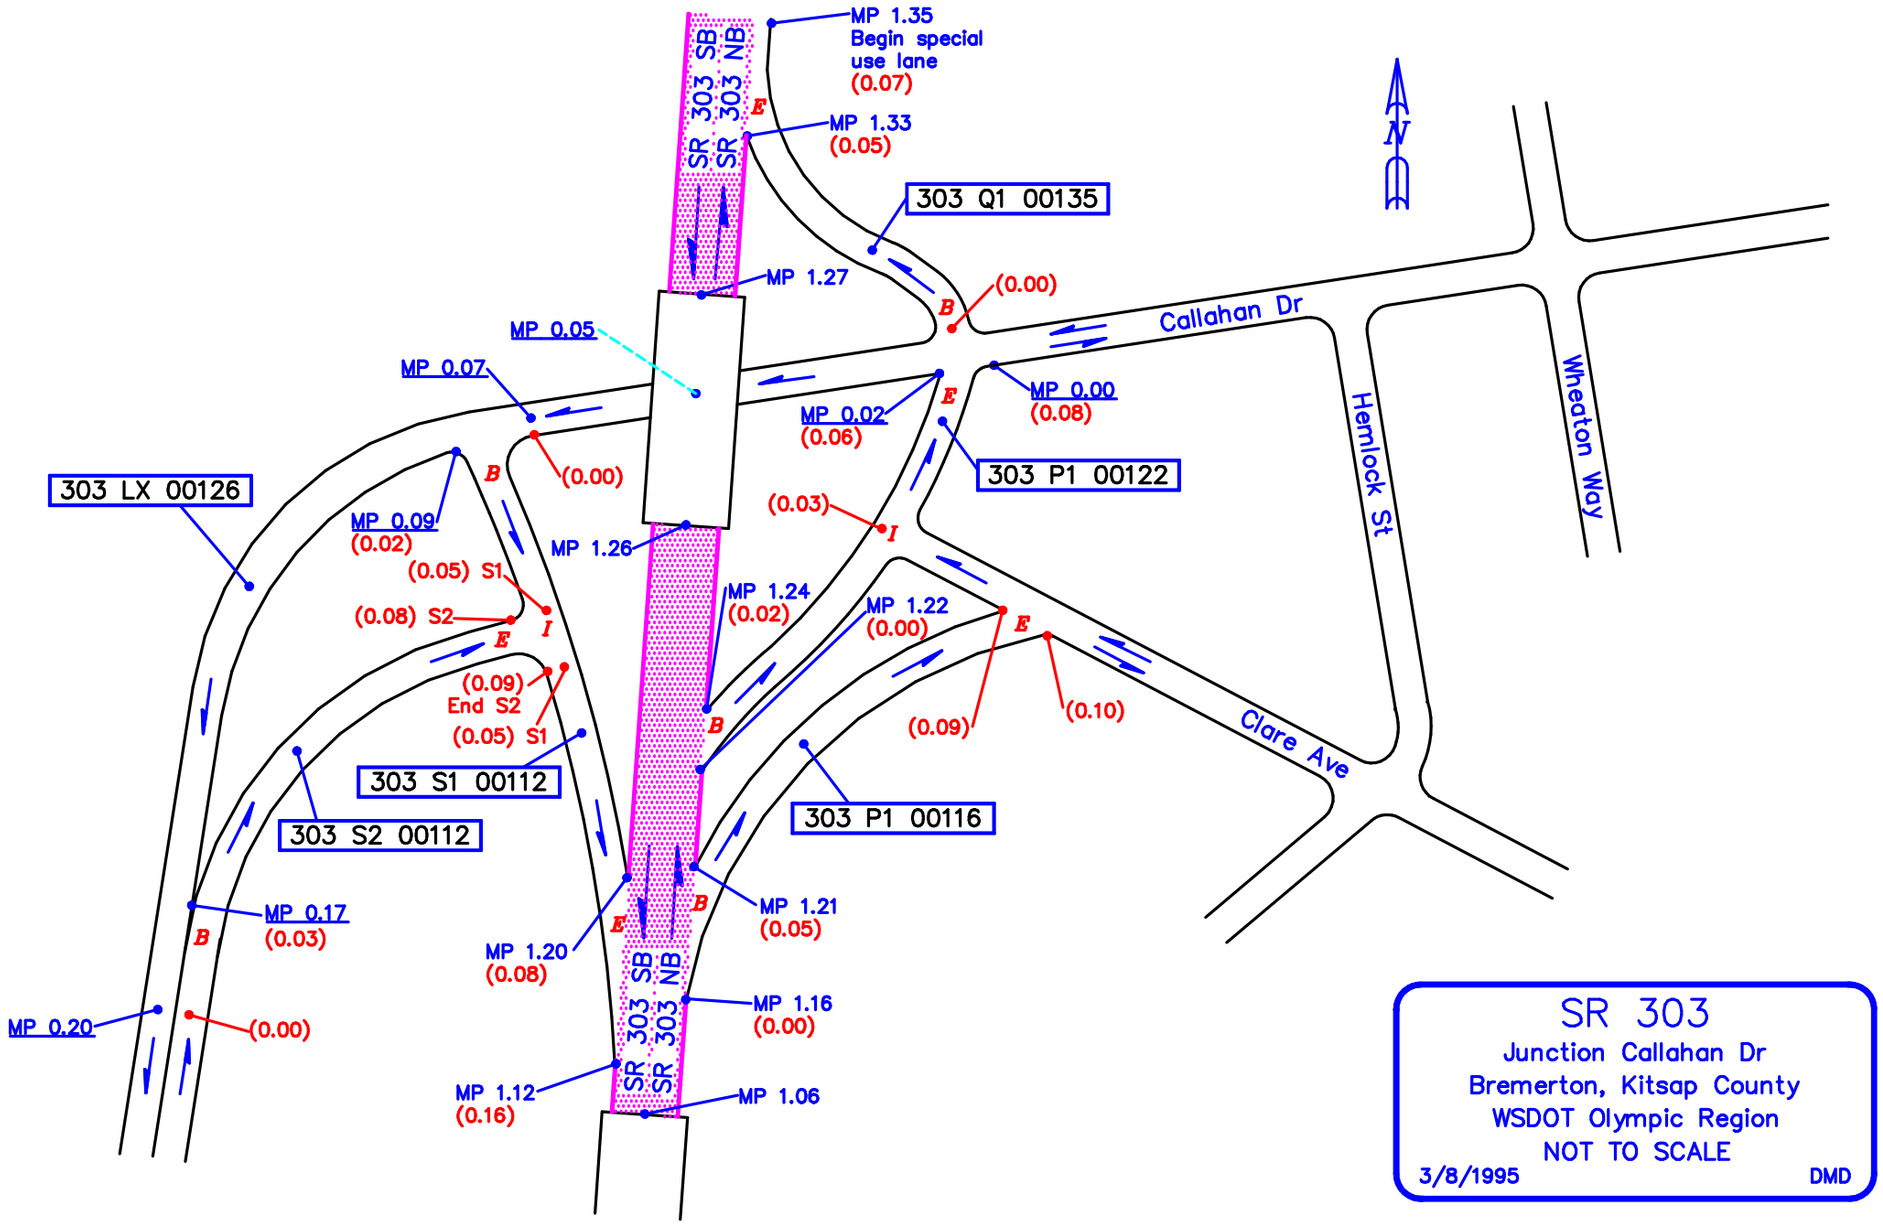

SR 303
Junction Callahan Dr
Bremerton, Kitsap County
WSDOT Olympic Region
NOT TO SCALE
3/8/1995 DMD