Copyright © 1999 WSDOT TDO
Interchange Viewer: SR 520 - 124th Ave NE/Northup Way
NOT TO SCALE
Not for use for engineering or other purposes requiring dimensional accuracy

* Formerly 520 S1 00715, Renamed to 520 S1 00729—Eff. 12/1/93

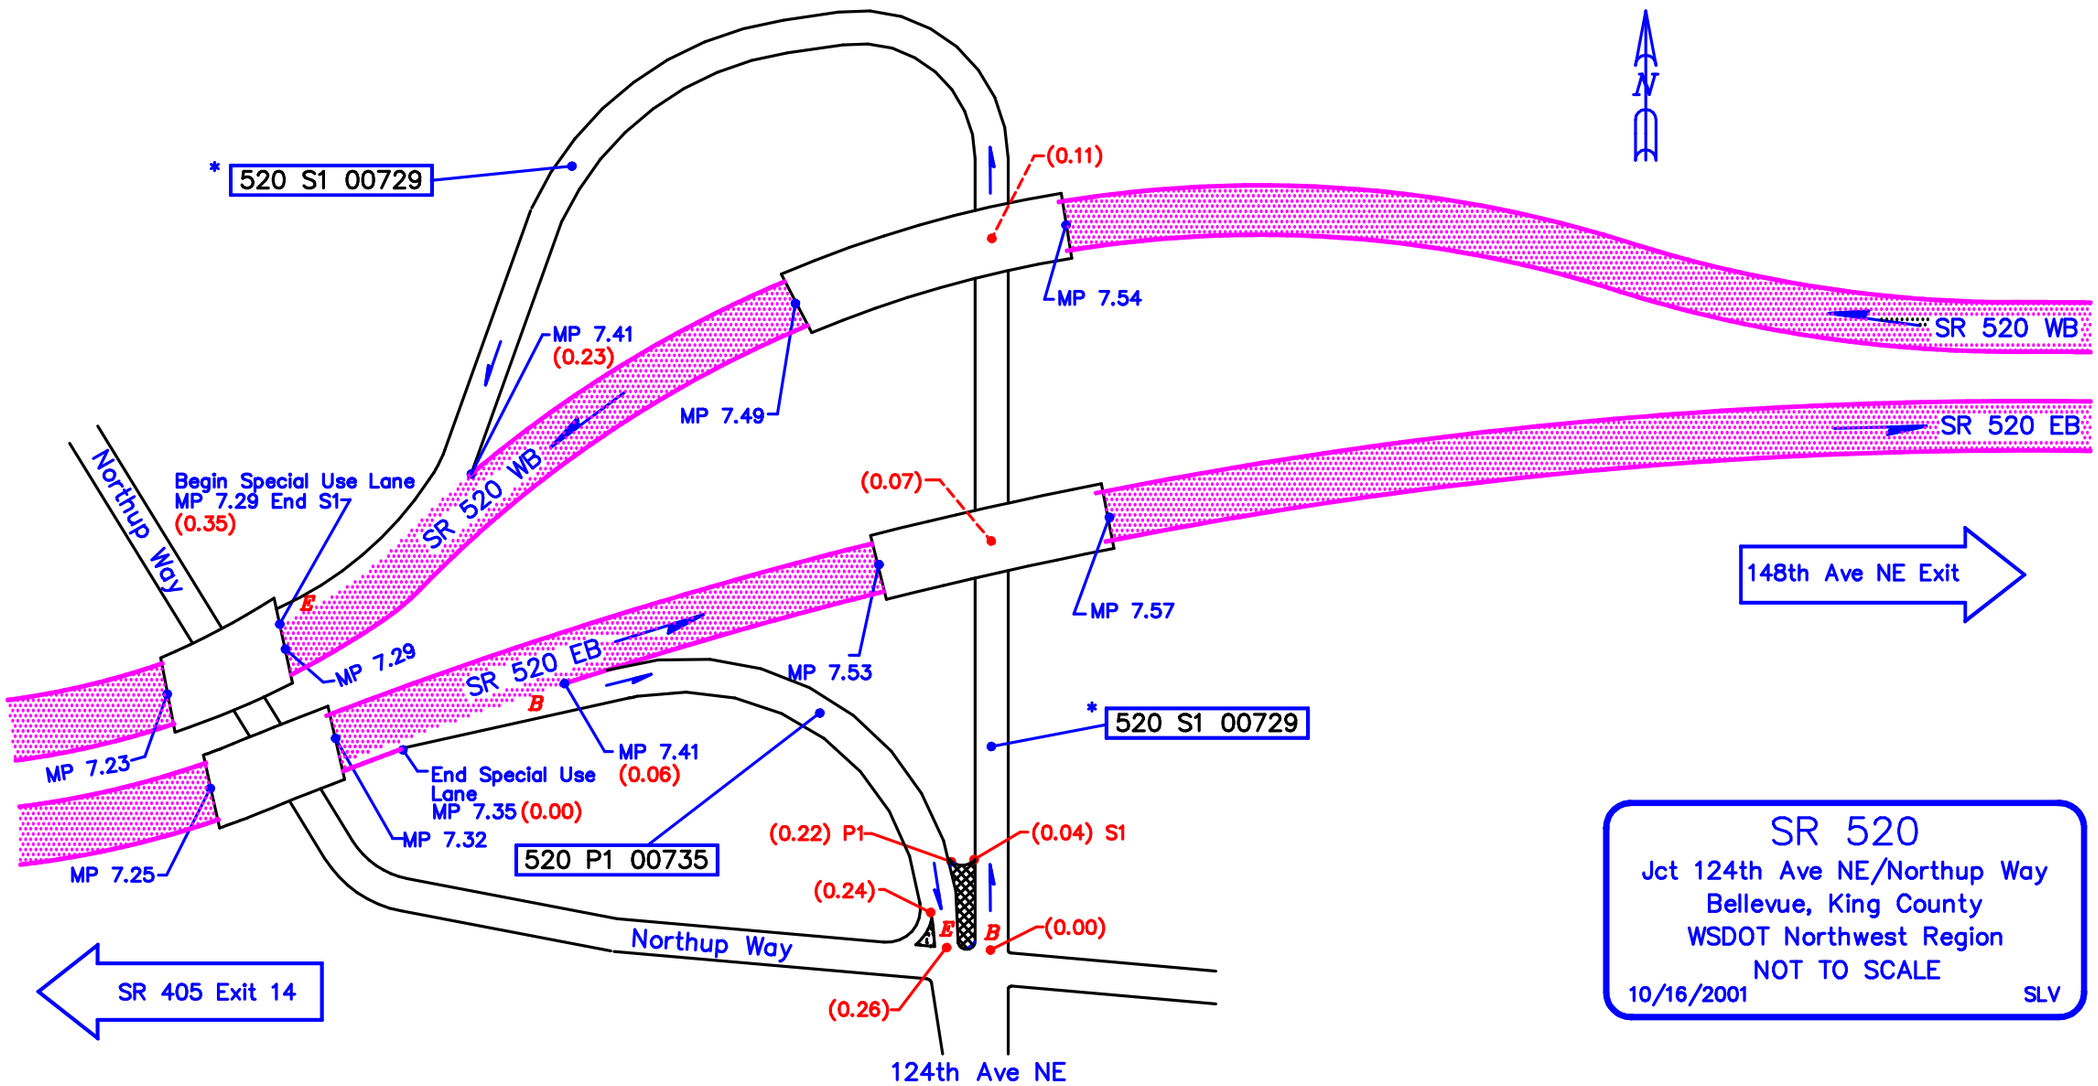

SR 520
Jct 124th Ave NE/Northup Way
Bellevue, King County
WSDOT Northwest Region
NOT TO SCALE
10/16/2001 SLV