Copyright © 1999 WSDOT TDO
Interchange Viewer: SR 522 - 164th St
NOT TO SCALE
Not for use for engineering or other purposes requiring dimensional accuracy

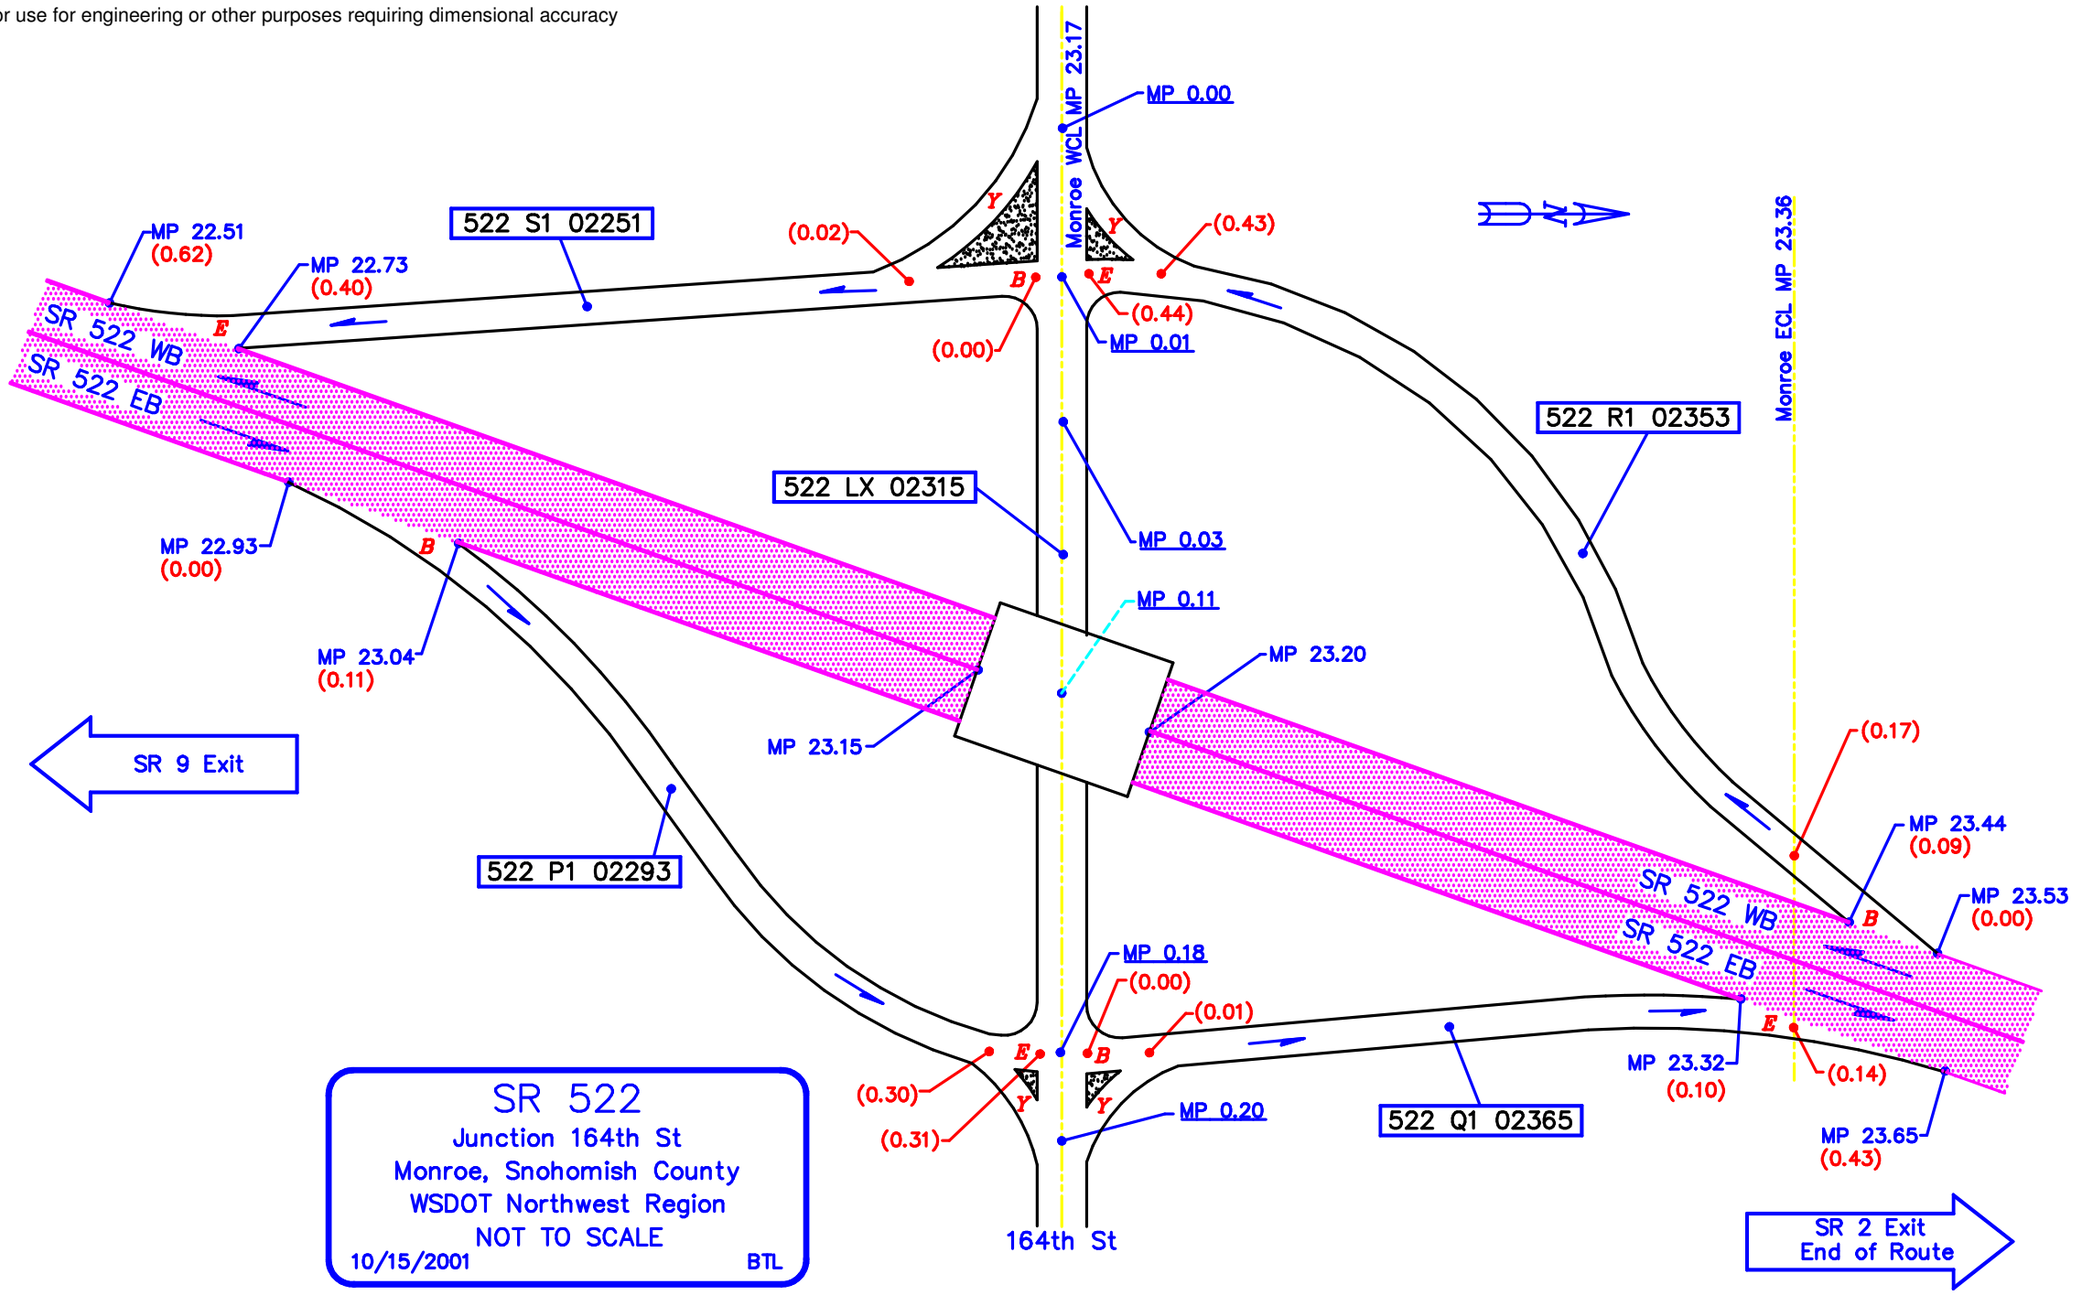

SR 522
Junction 164th St
Monroe, Snohomish County
WSDOT Northwest Region
NOT TO SCALE
10/15/2001 BTL