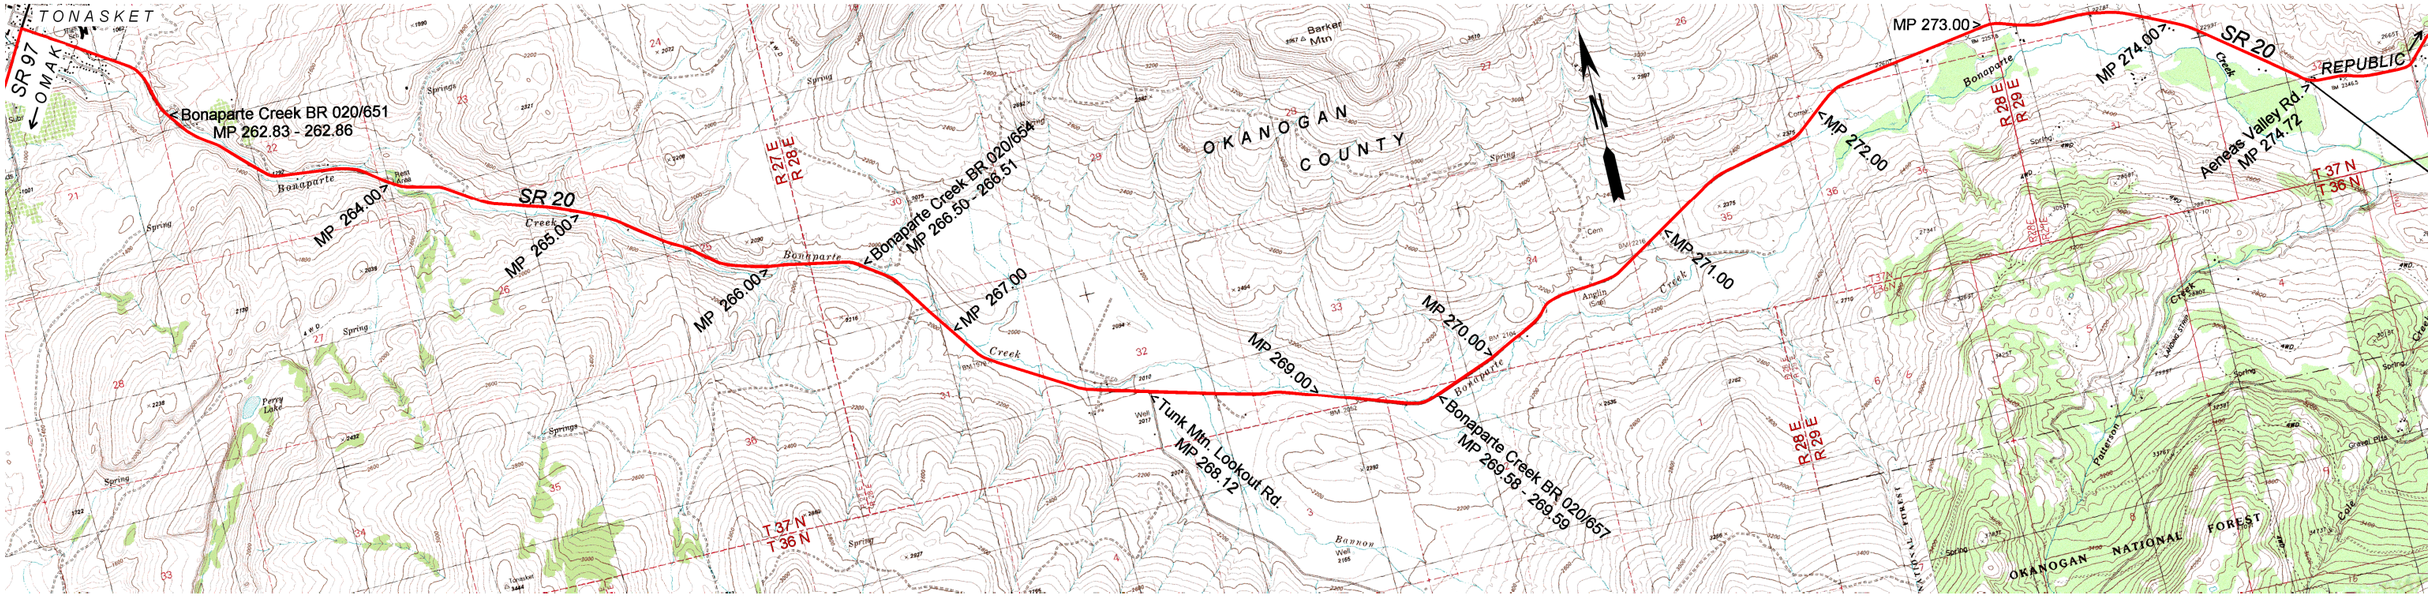

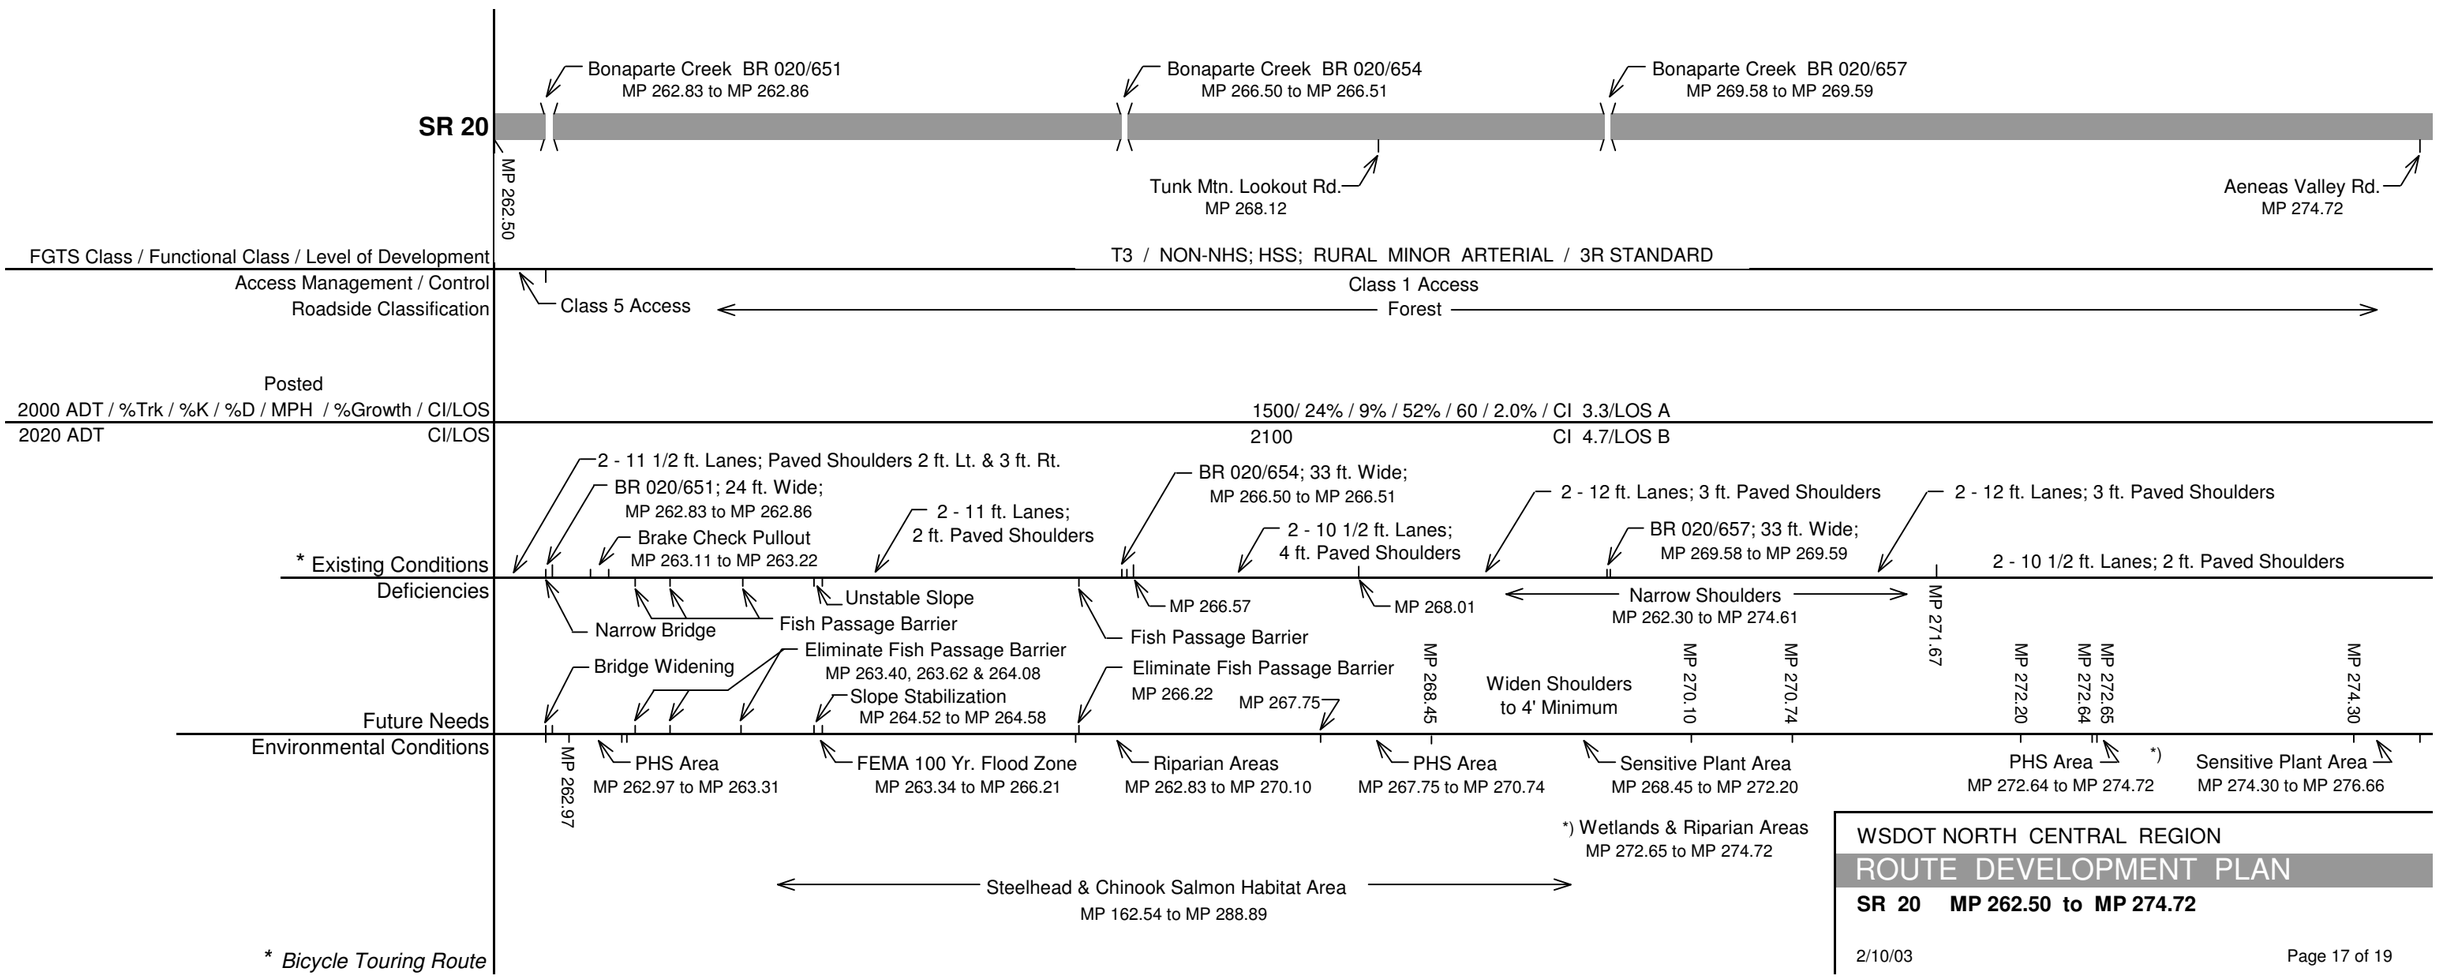

WSDOT NORTH CENTRAL REGION

ROUTE DEVELOPMENT PLAN

SR 20 MP 262.50 to MP 274.72

2/10/03