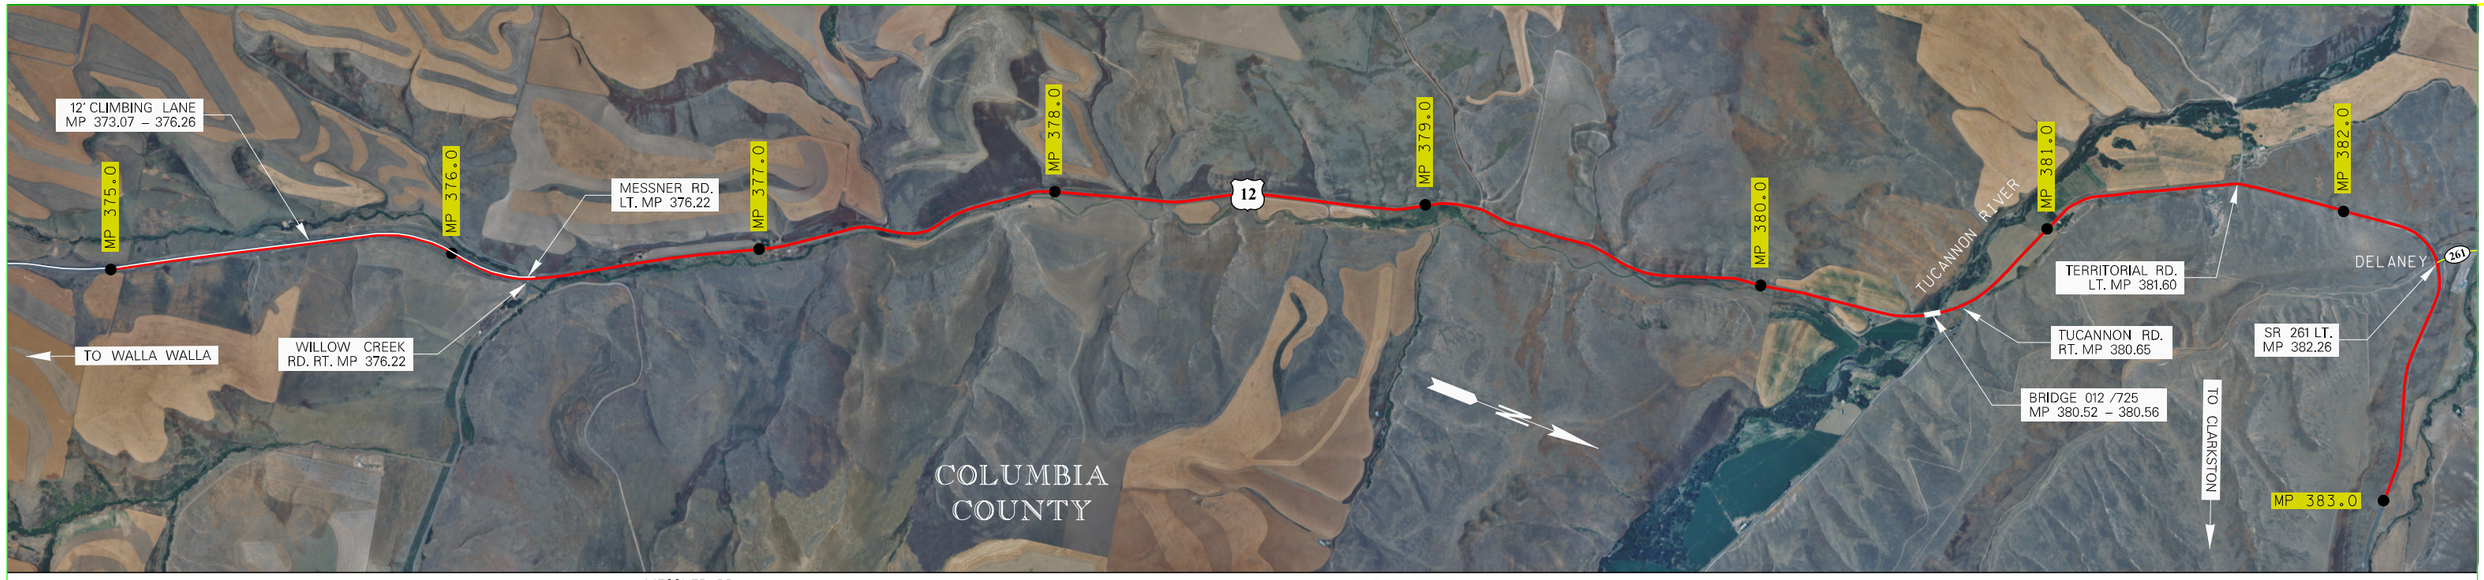

(NOT TO SCALE)

PLEASE NOTE: PLAN SHEETS NOT TO SCALE. SHEETS VARY IN DISTANCE COVERED.

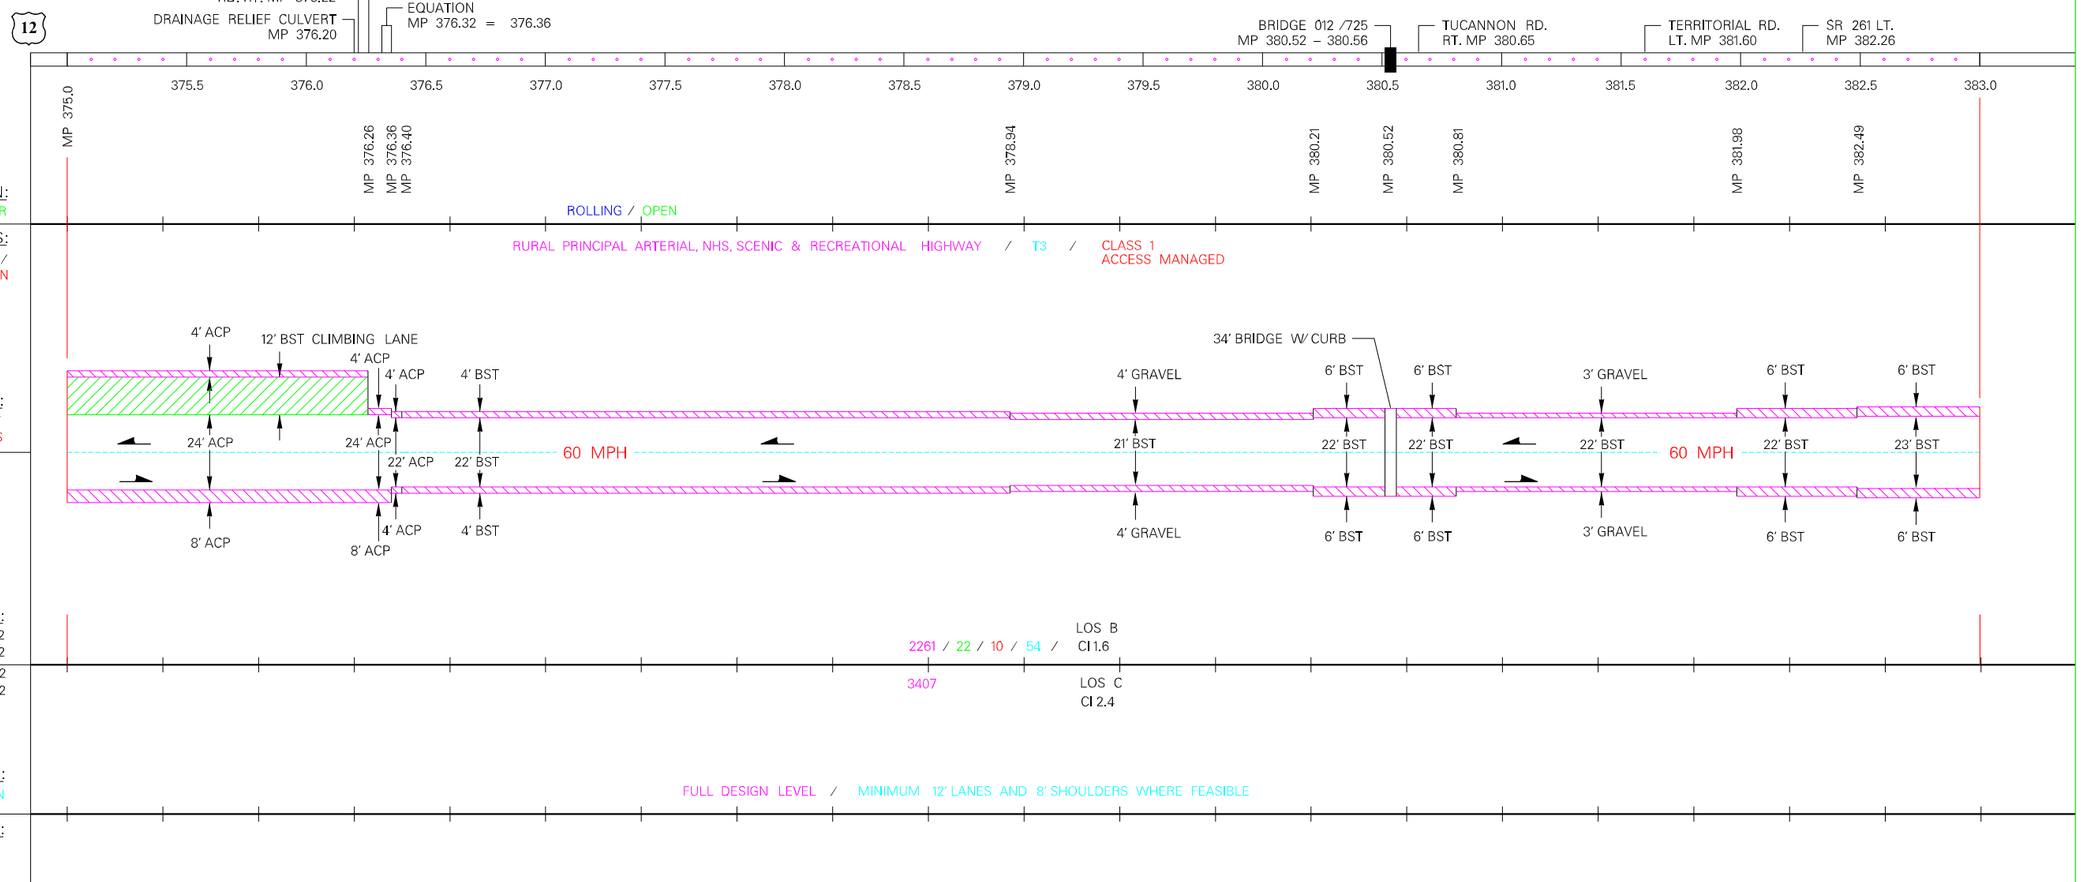

#	Major Maintenance Concern Areas (* See Appendix C)				Major Environmentally Sensitive Areas (*See Appendix C)		
TRK	Truck traffic	BST	Bituminous Surface Treatment	NHS	National Highway System	MP	Mile Post
K	K FACTOR	FGTS	Freight & Goods Transportation System	PCCP	Portland Cement Concrete Pavement	ACP	Asphalt Concrete Pavement
D	Directional Factor	CI	Congestion Index	WYE	WYE Intersection	AADT	Average Annualized Daily Traffic

Washington State Department of Transportation

South Central Region
Planning Office
2809 Rudkin Road
Union Gap, WA. 98903

SOUTH CENTRAL REGION – ROUTE DEVELOPMENT PLAN

US 12 MP 375.0 TO MP 383.0

SHEET 9 OF 16 SHEETS

$$$$$$$DESIGNFILENAME$$$$$$
PLOT3
$TIME$
$$$$DATE$$$
$$USERNAME$$