Valley Avenue Interchange

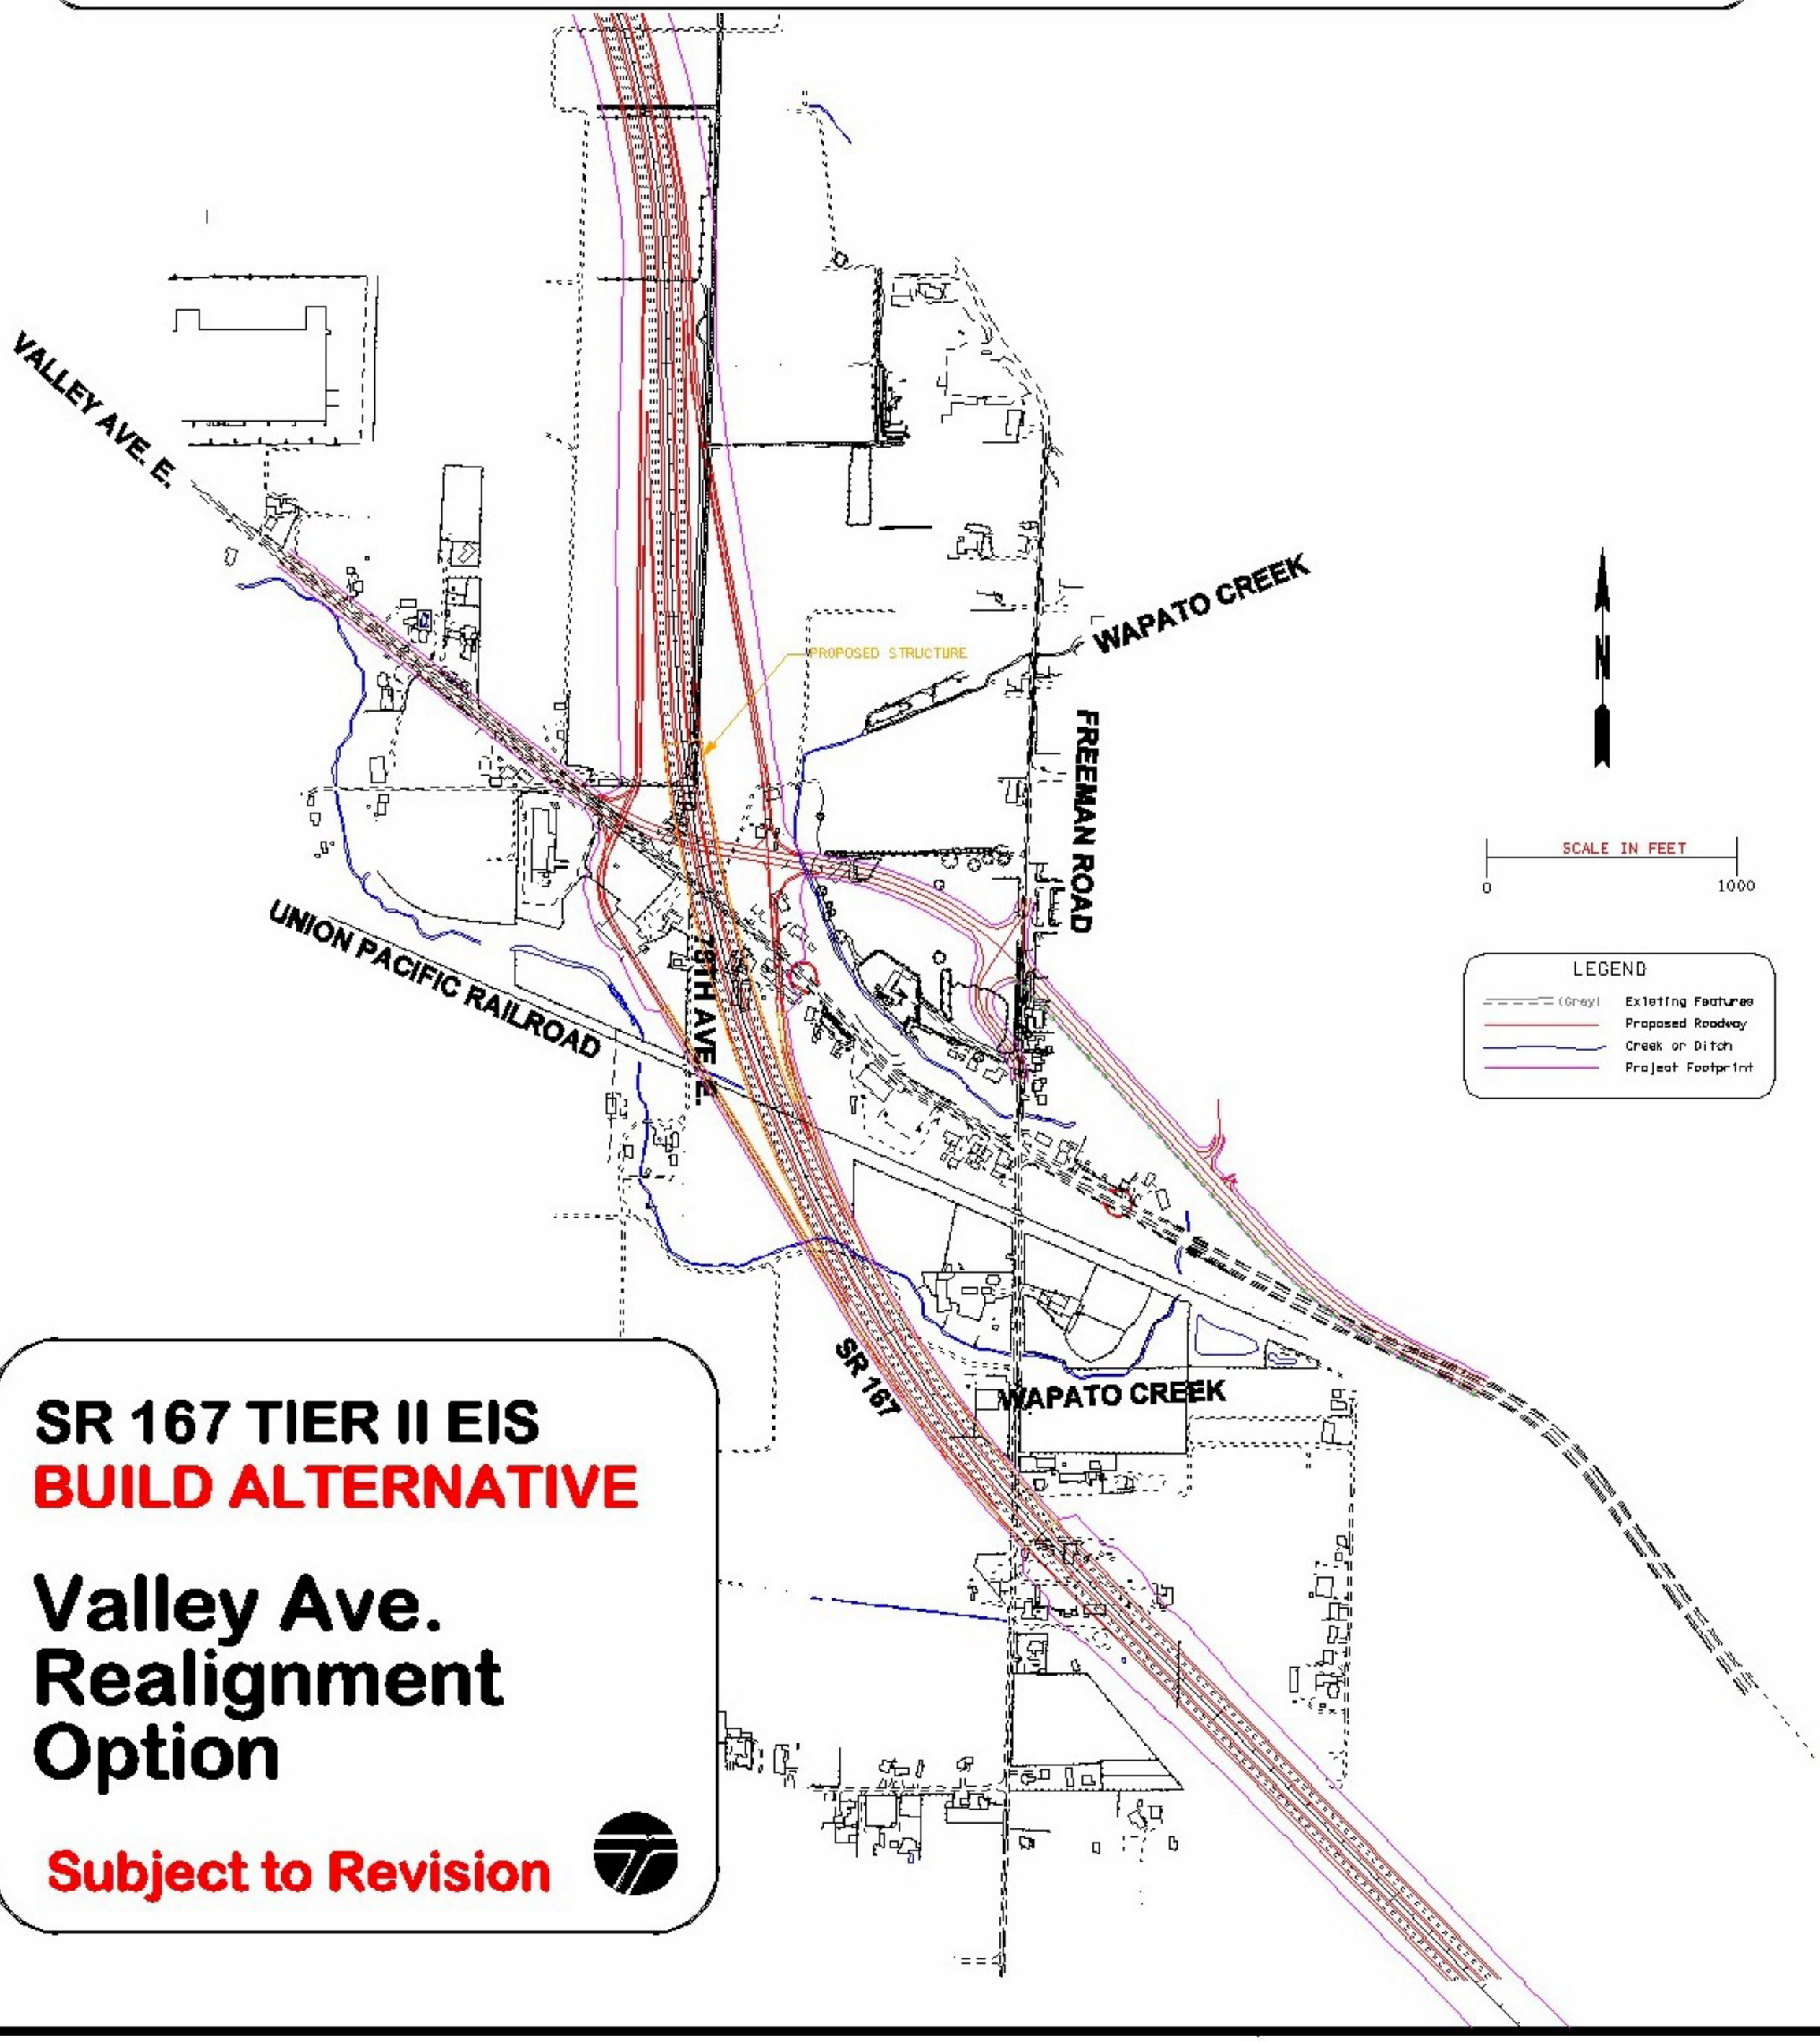

SR 167 TIER II EIS

BUILD ALTERNATIVE

Valley Ave. Realignment Option

Subject to Revision