SR 161 Interchange

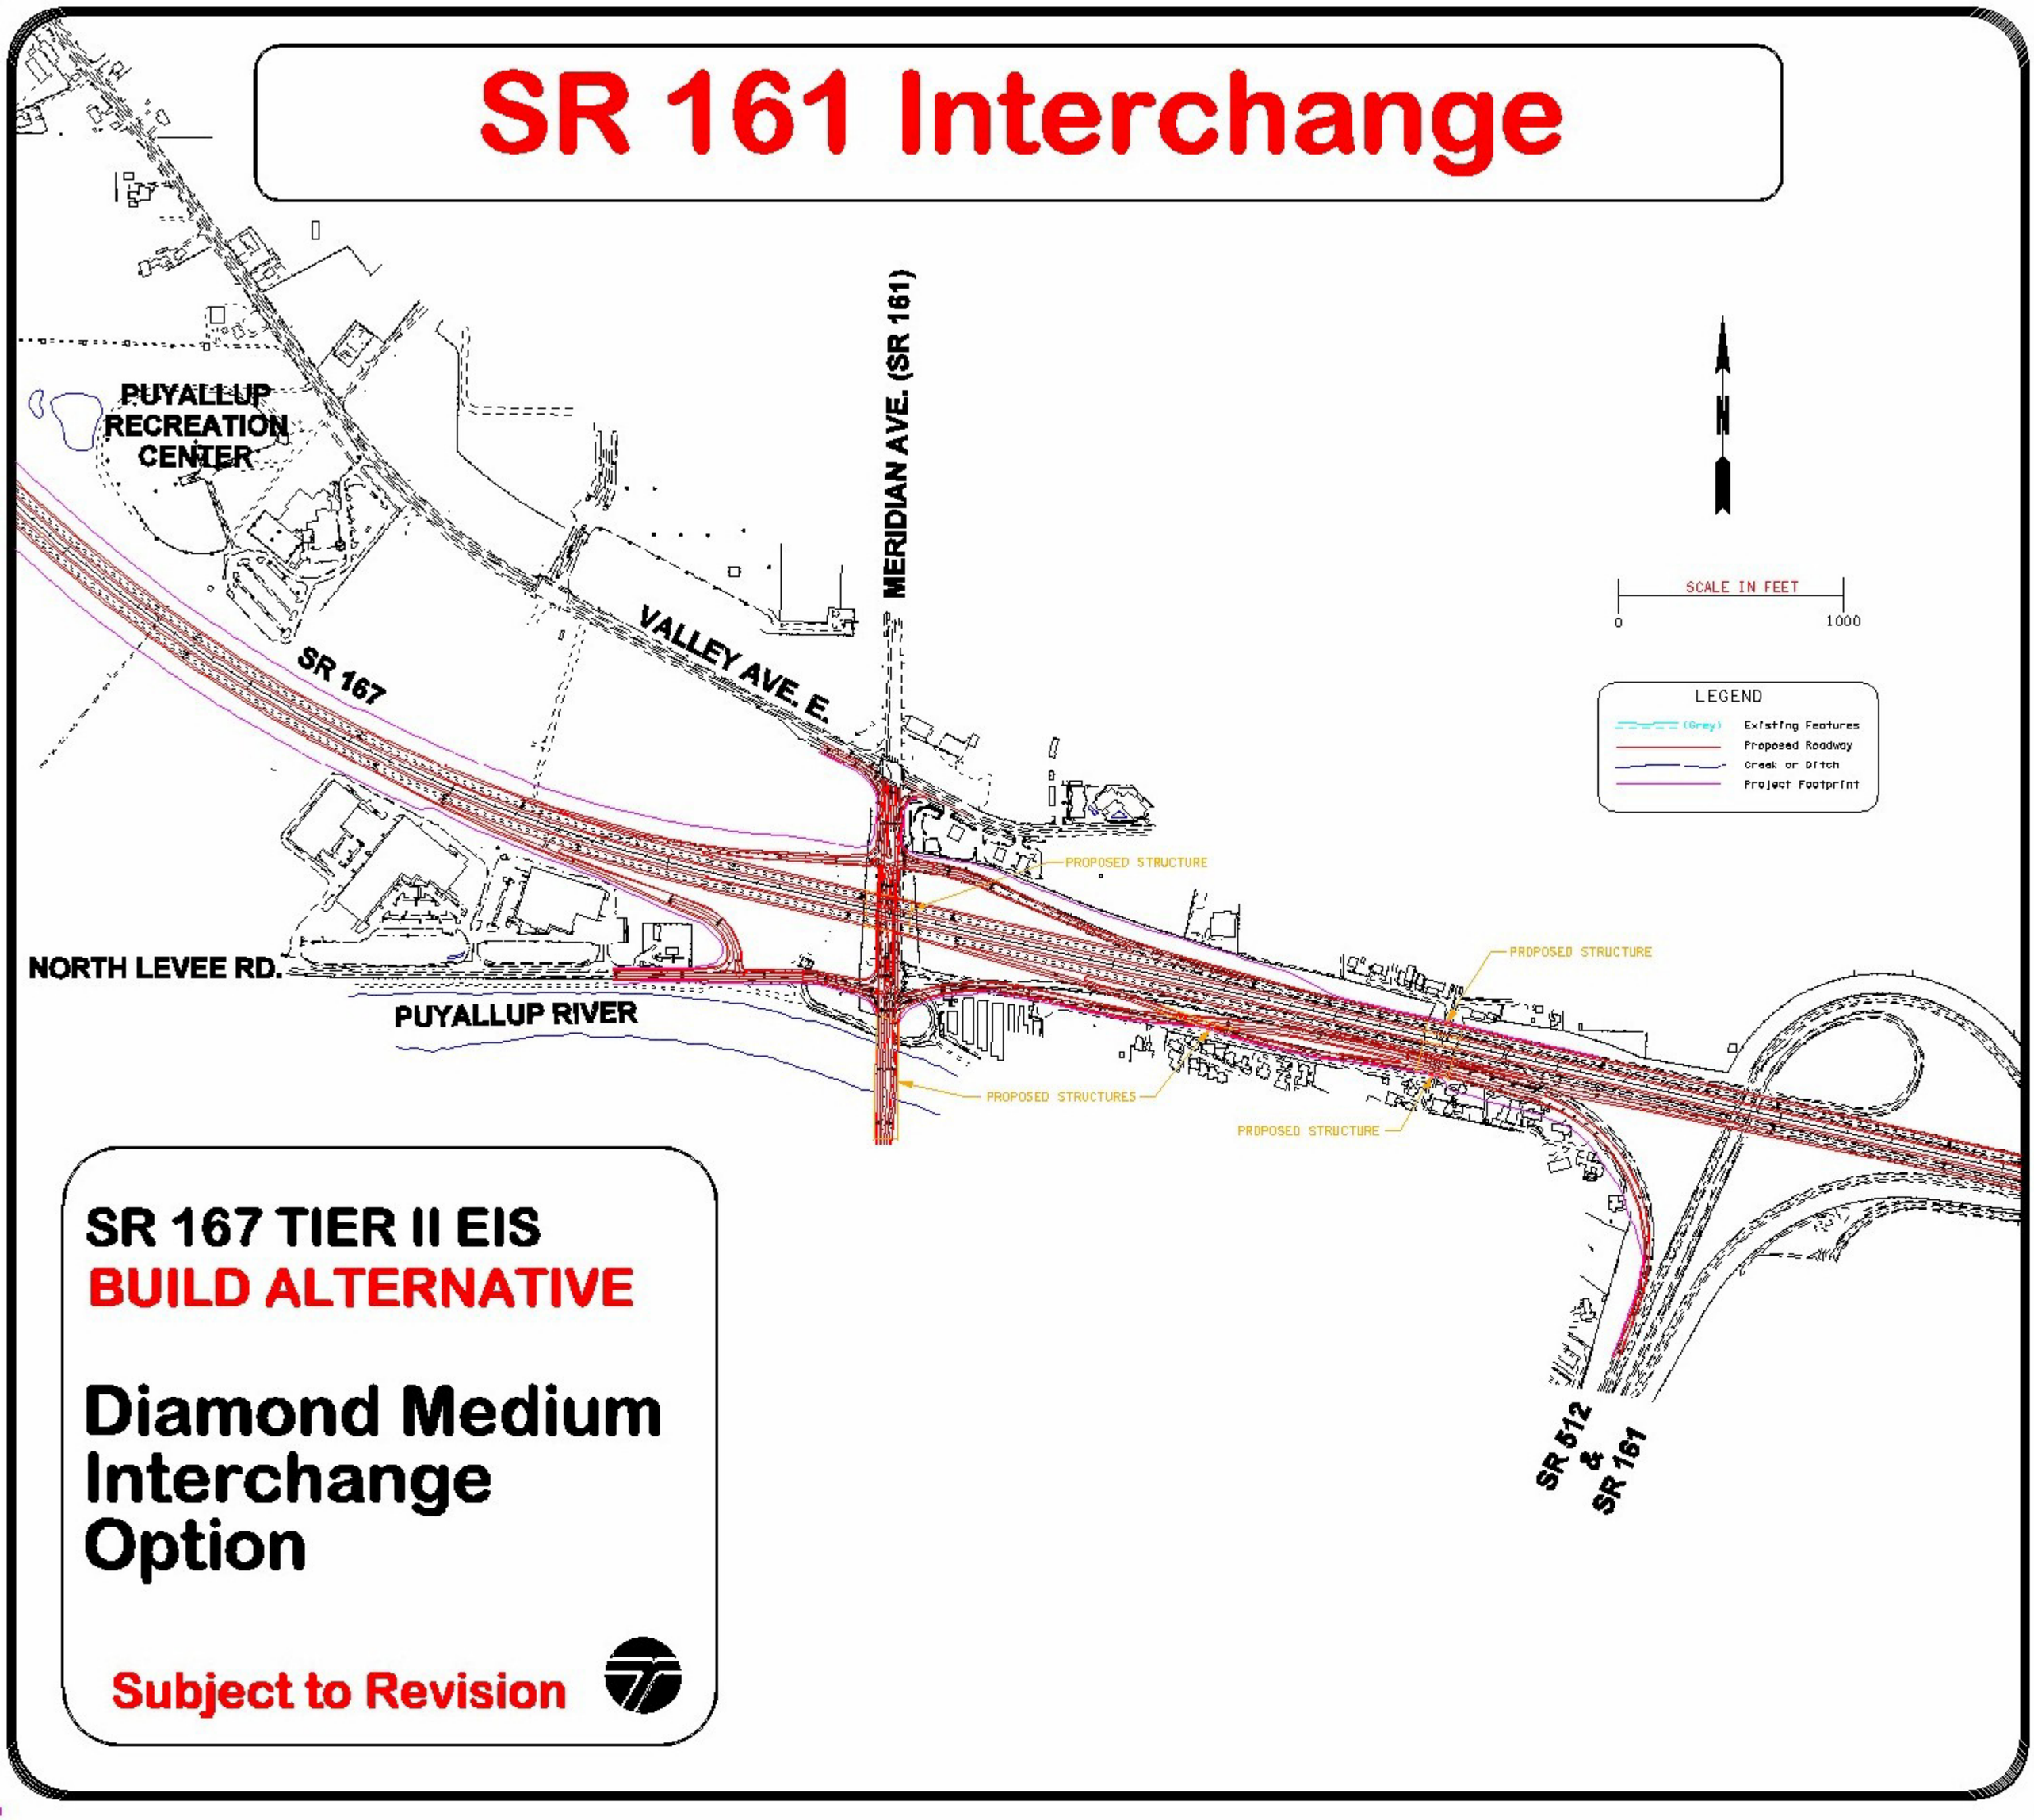

SR 167 TIER II EIS

BUILD ALTERNATIVE

Diamond Medium Interchange Option

Subject to Revision