Condition	A	B	C	D	E	H	J
Primary vehicle: SU and less	–	–	10	30	15	30	10

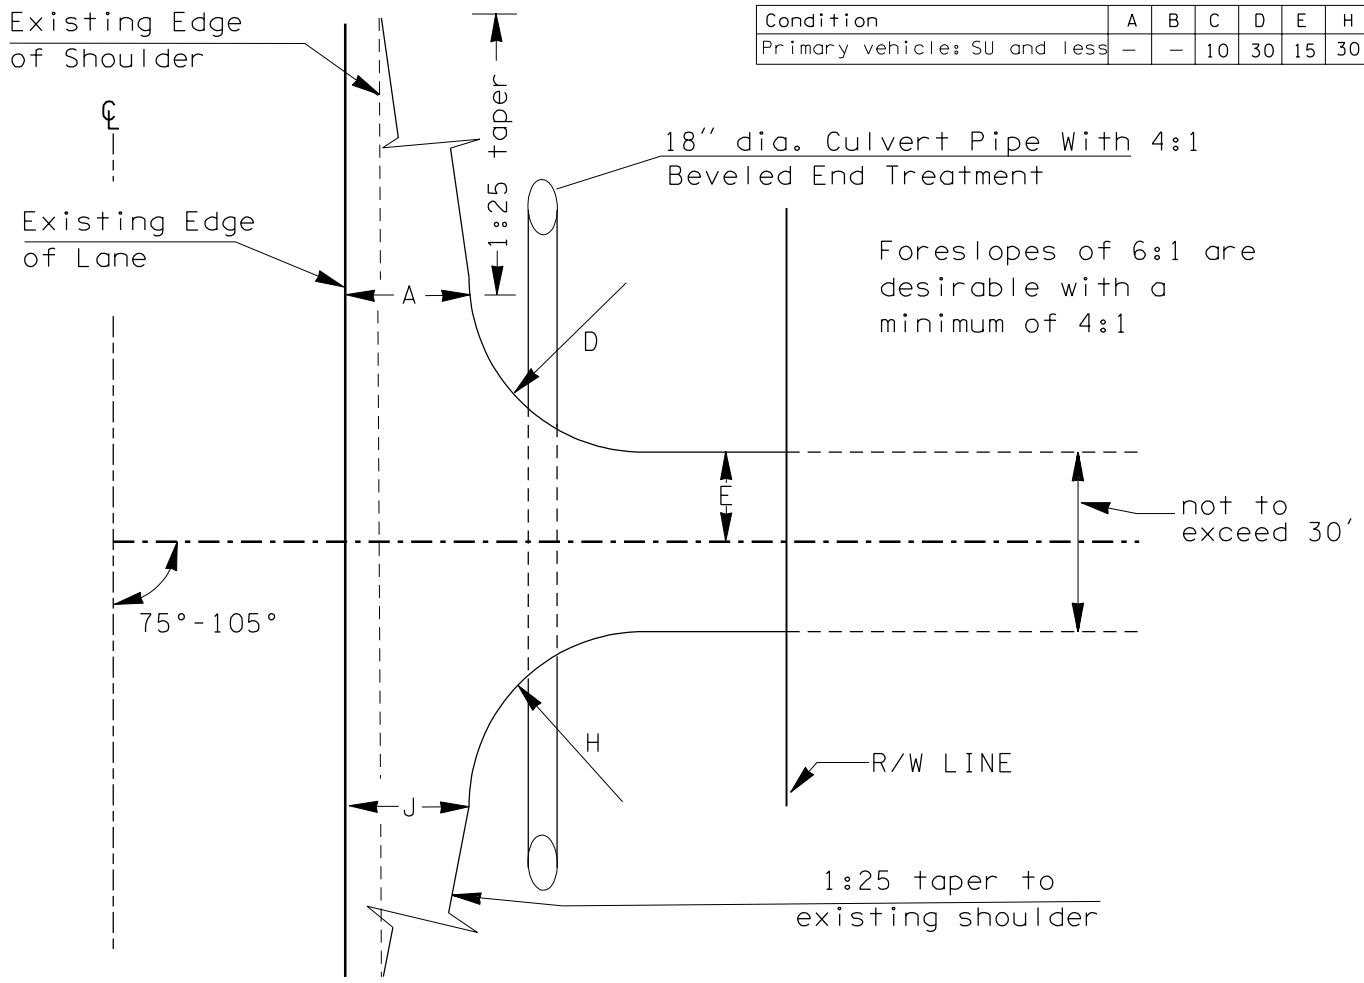

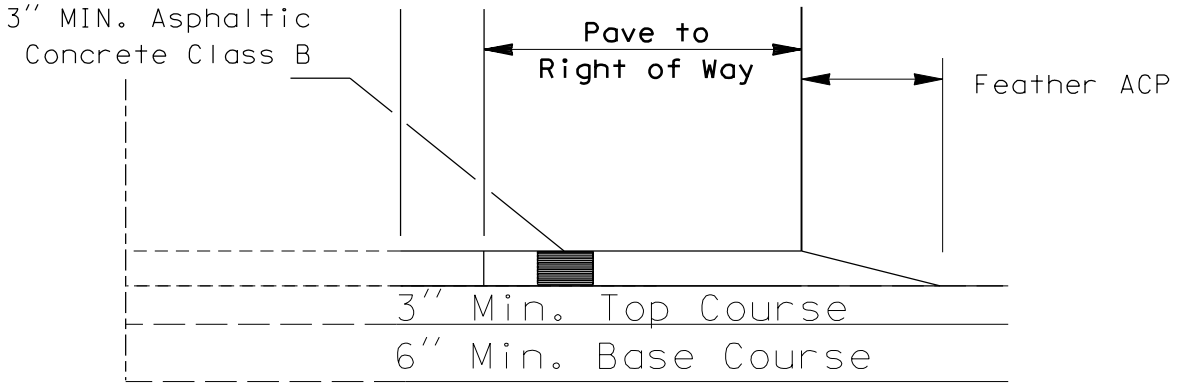

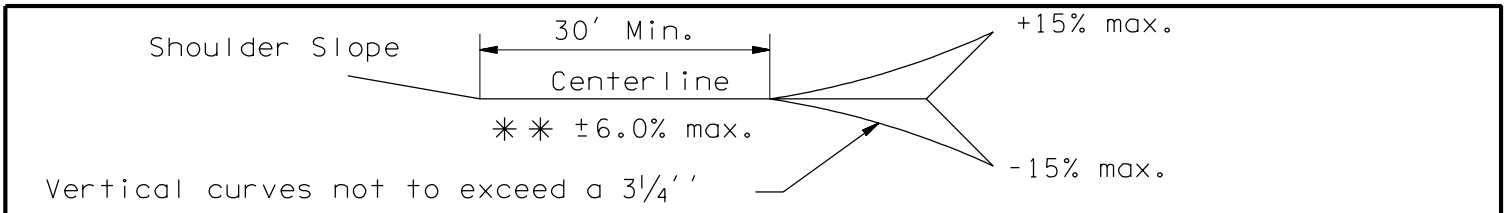

Centerline Profile Grade of Road Approach

Commercial Approach
Type D