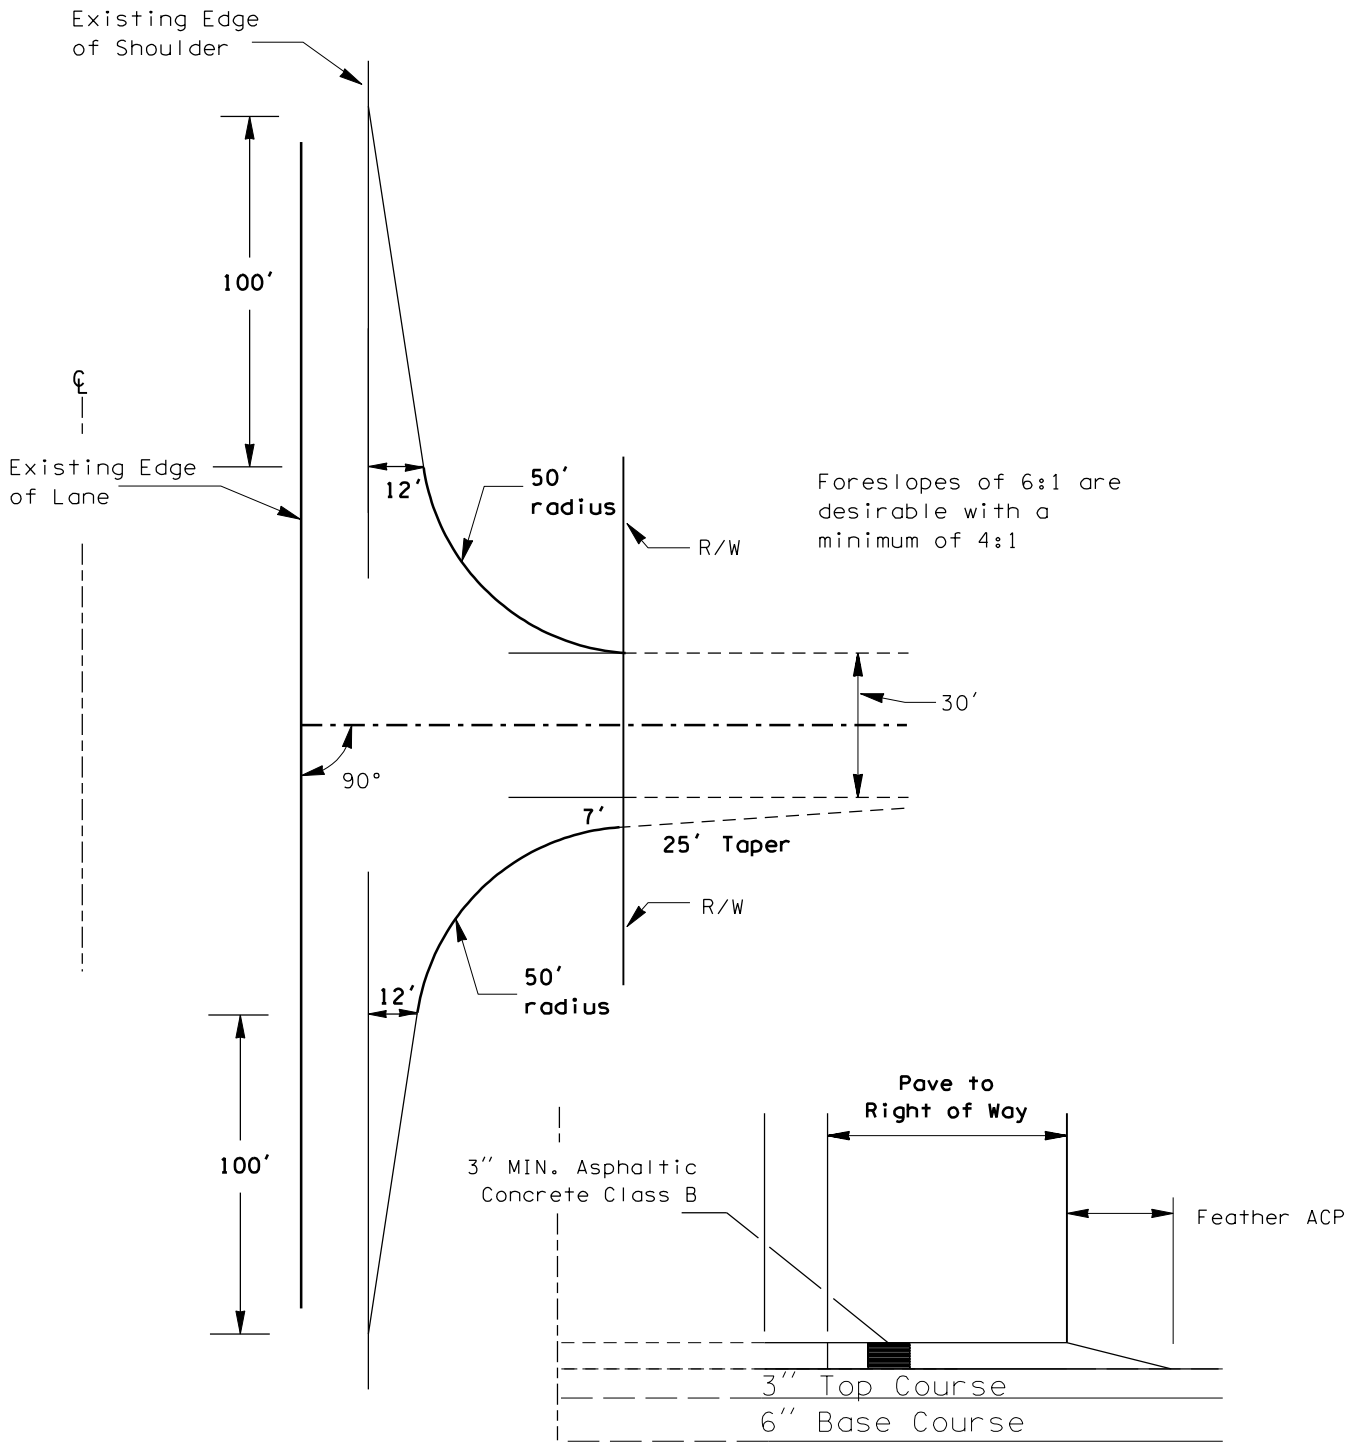

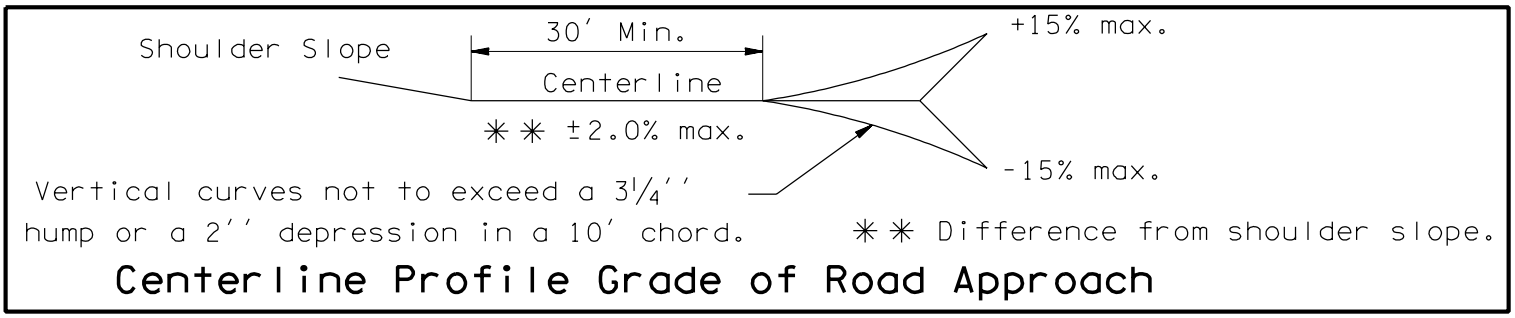

Centerline Profile Grade of Road Approach

Commercial Farm Approach - Category 1