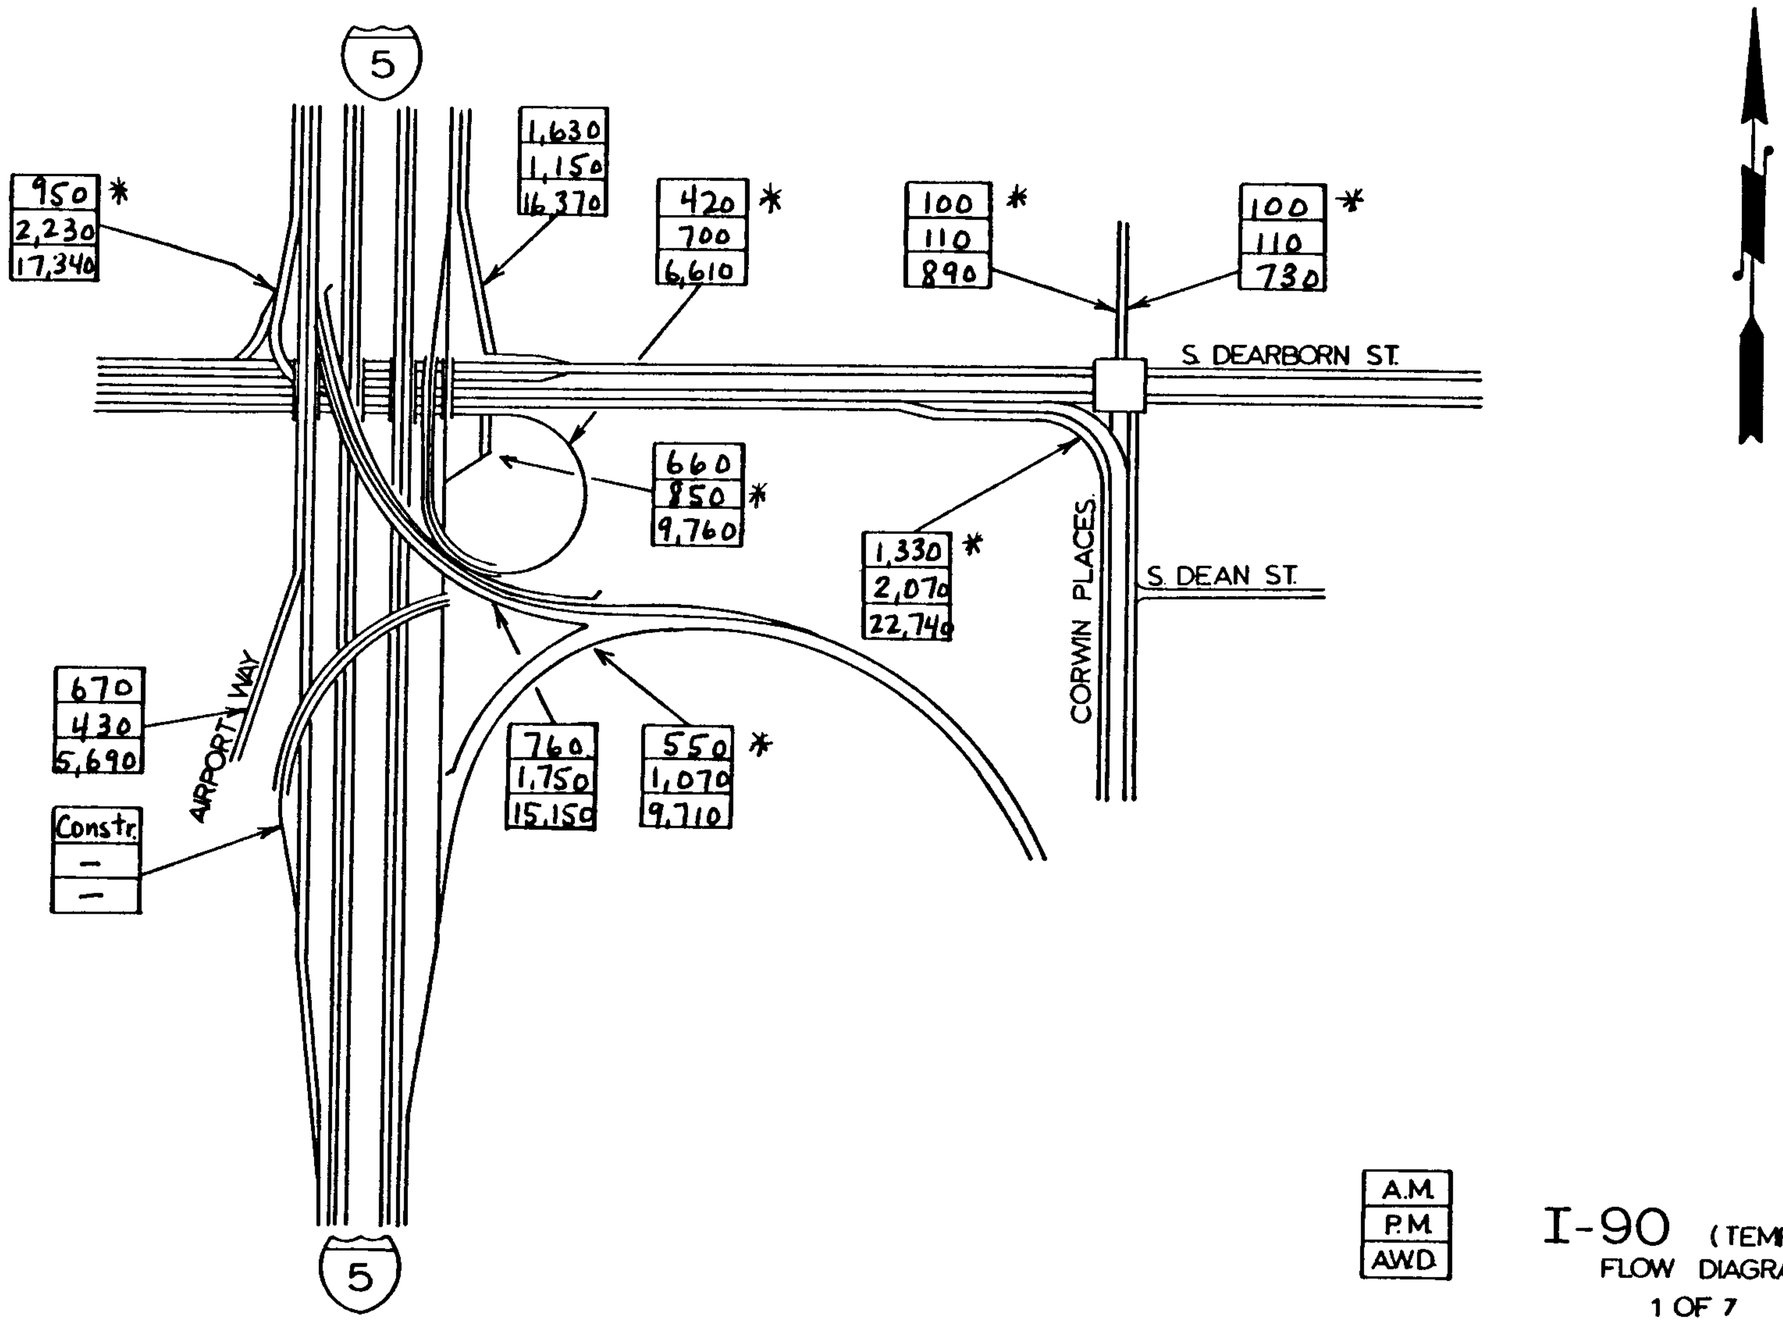

I-90 (TEMP.)
FLOW DIAGRAM
1 OF 7