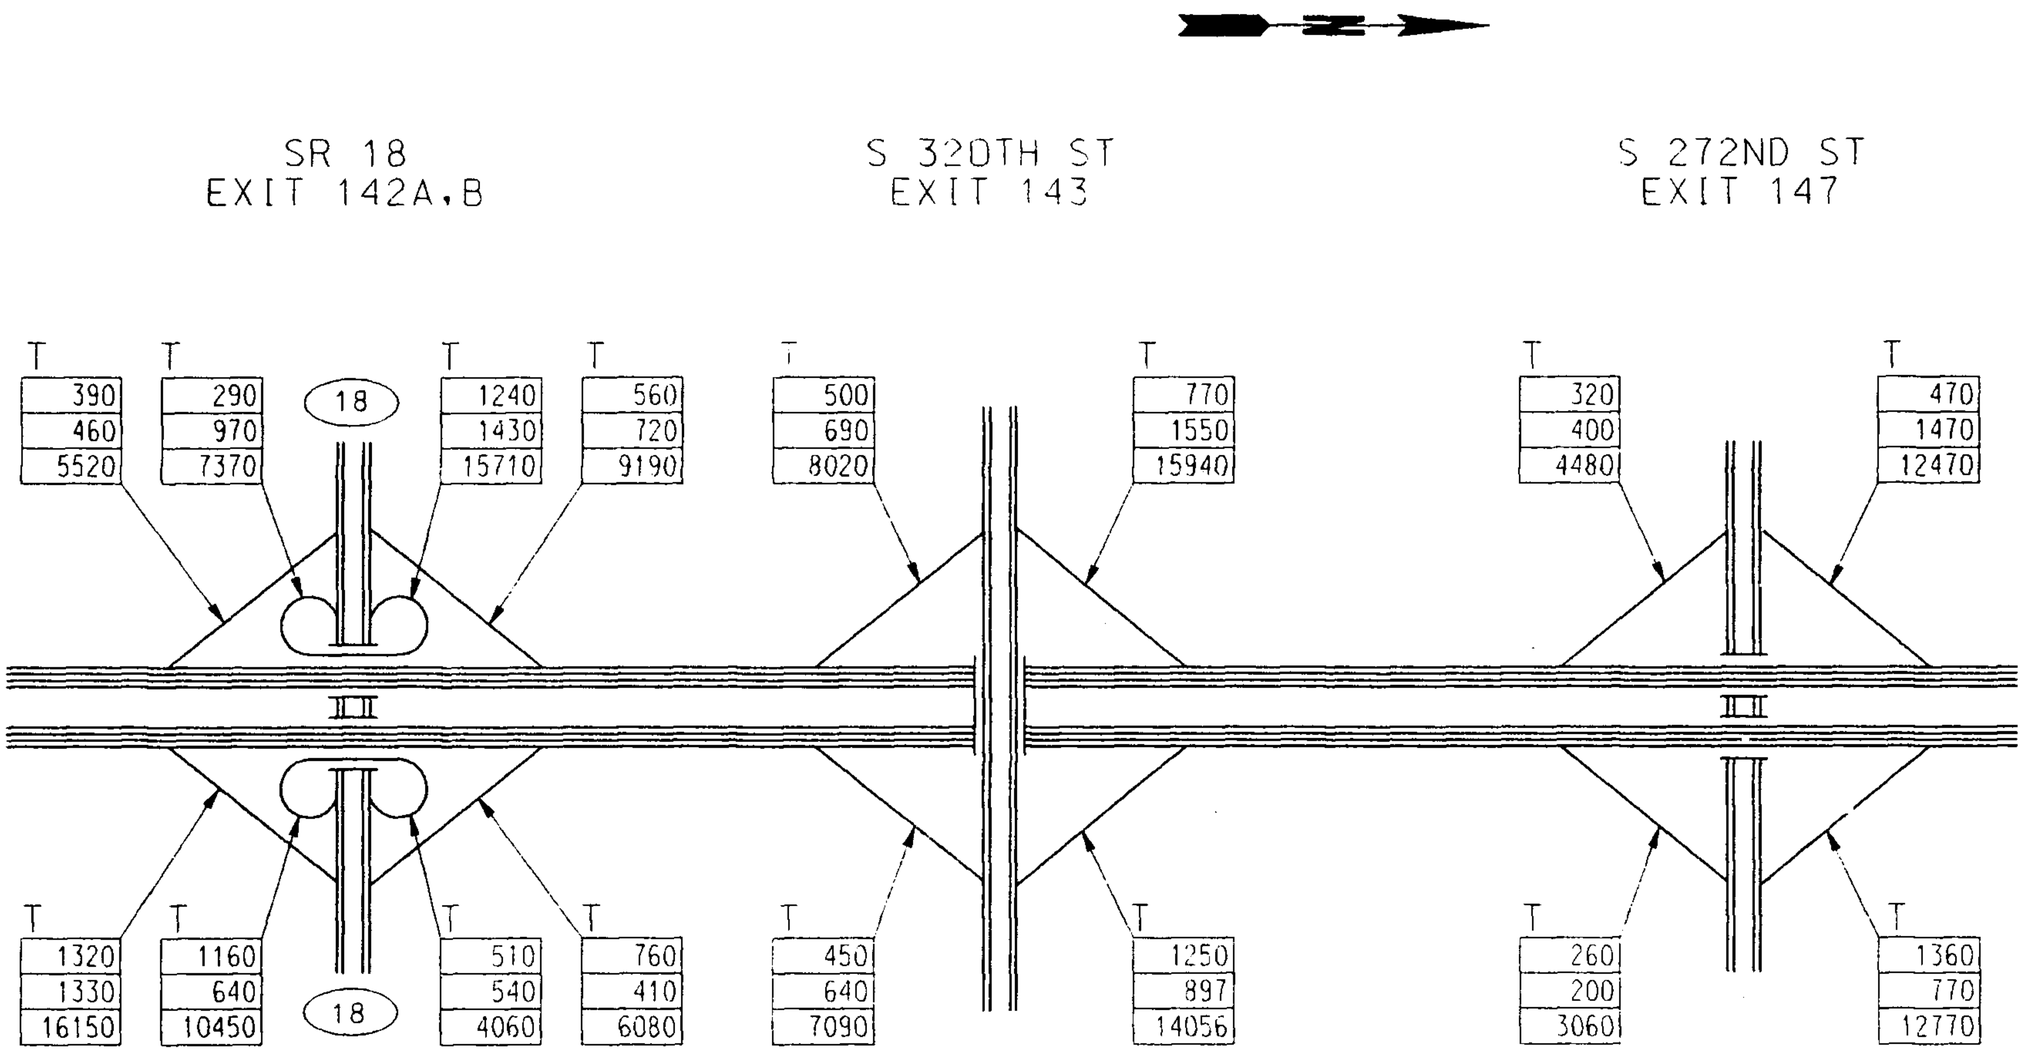

A.M.
P.M.
A.W.D.

SR 5
FLOW DIAGRAM
1 OF 20

C:\RAMP\SR551.DGN Nov. 21, 1990 18:25:06 1990 RAMP AND ROADWAY TRAFFIC VOLUMES