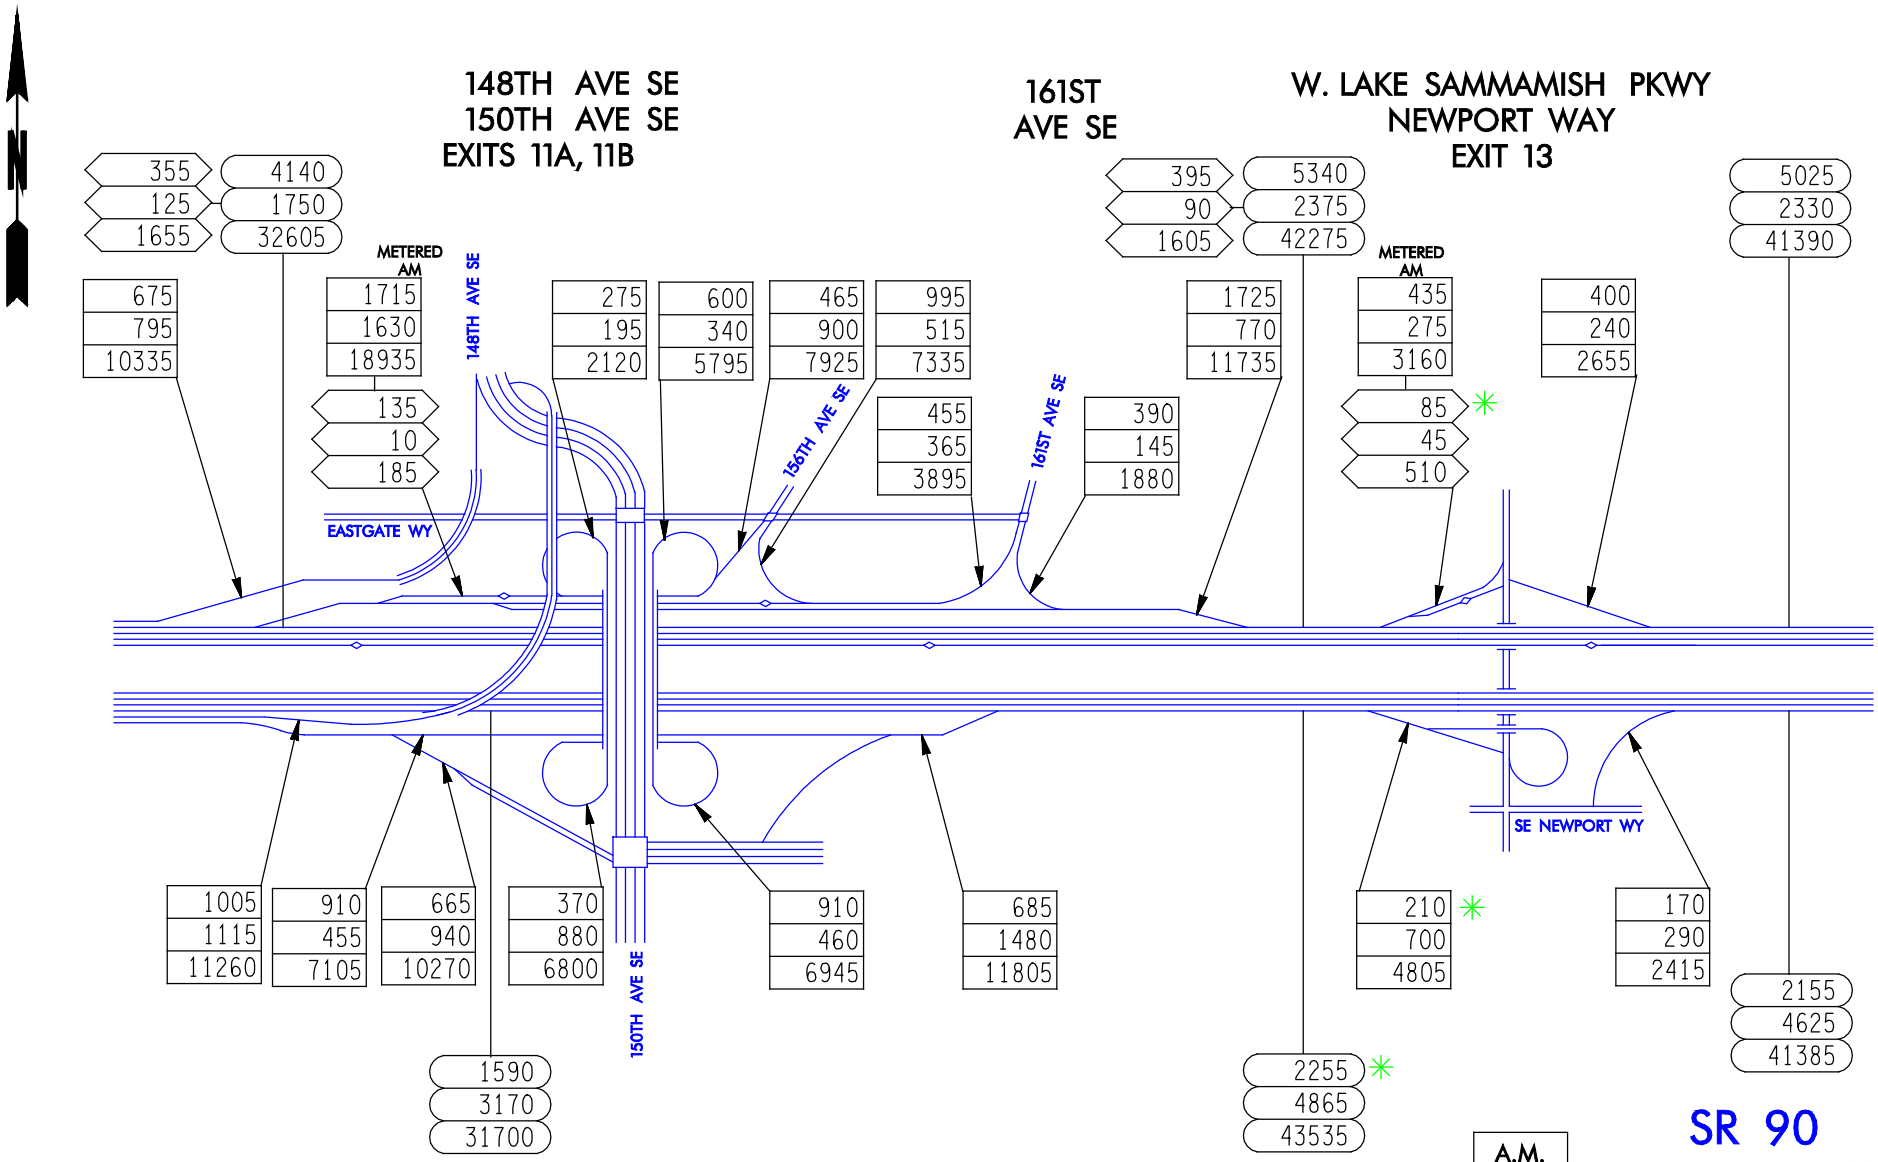

SR 90

FLOW DIAGRAM

5 OF 8