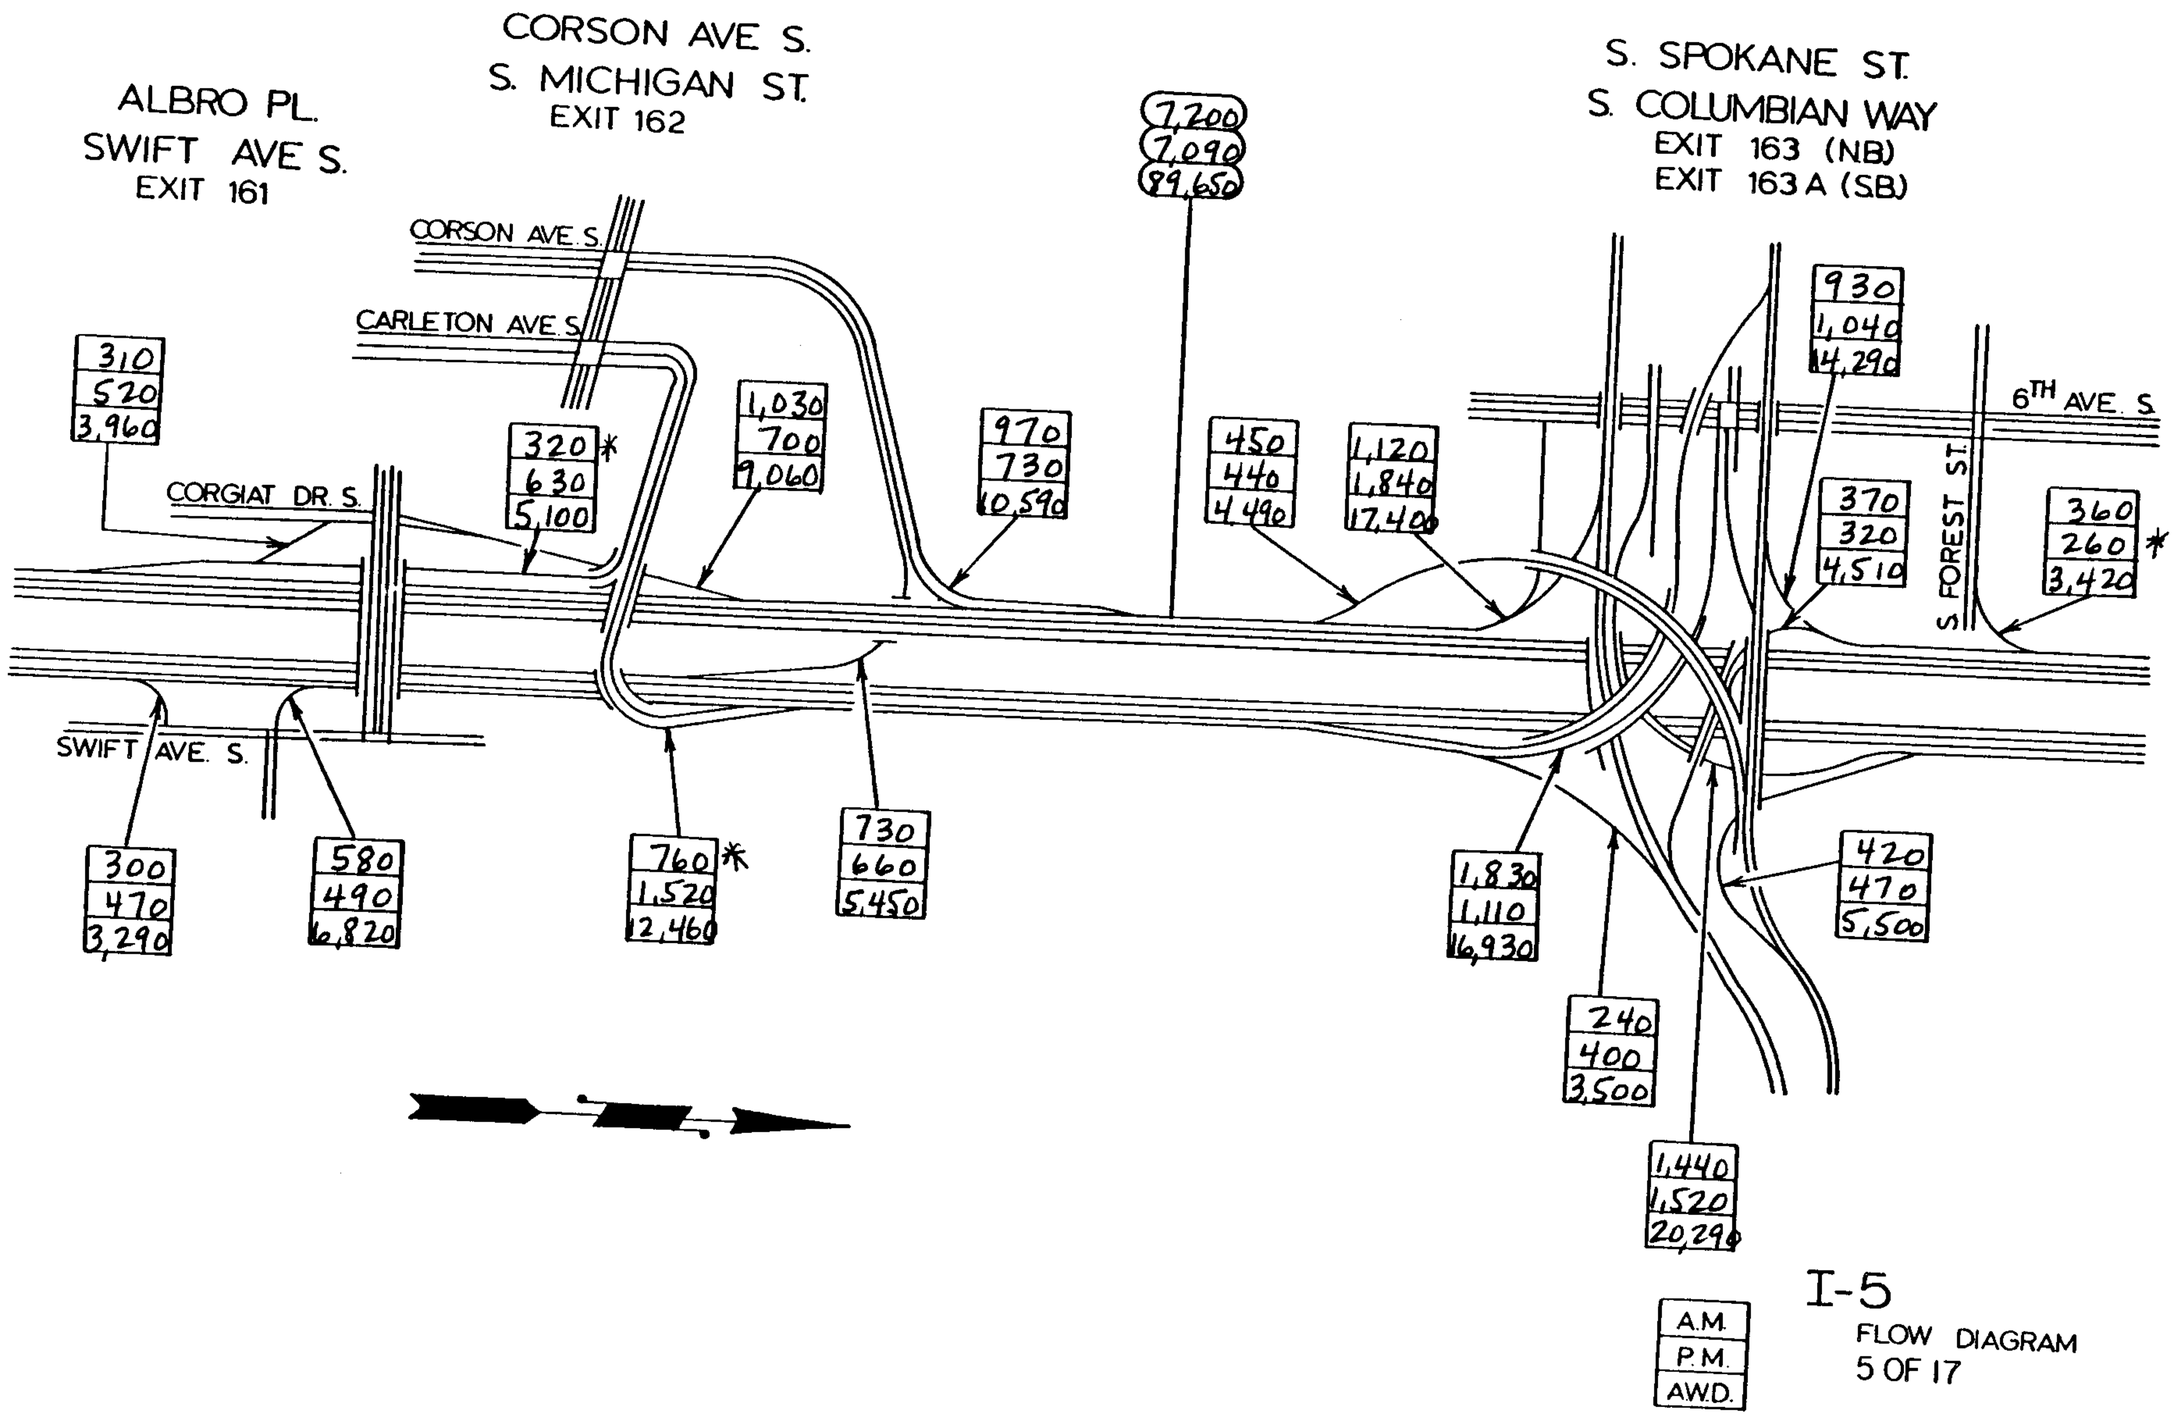

I-5

FLOW DIAGRAM

5 OF 17