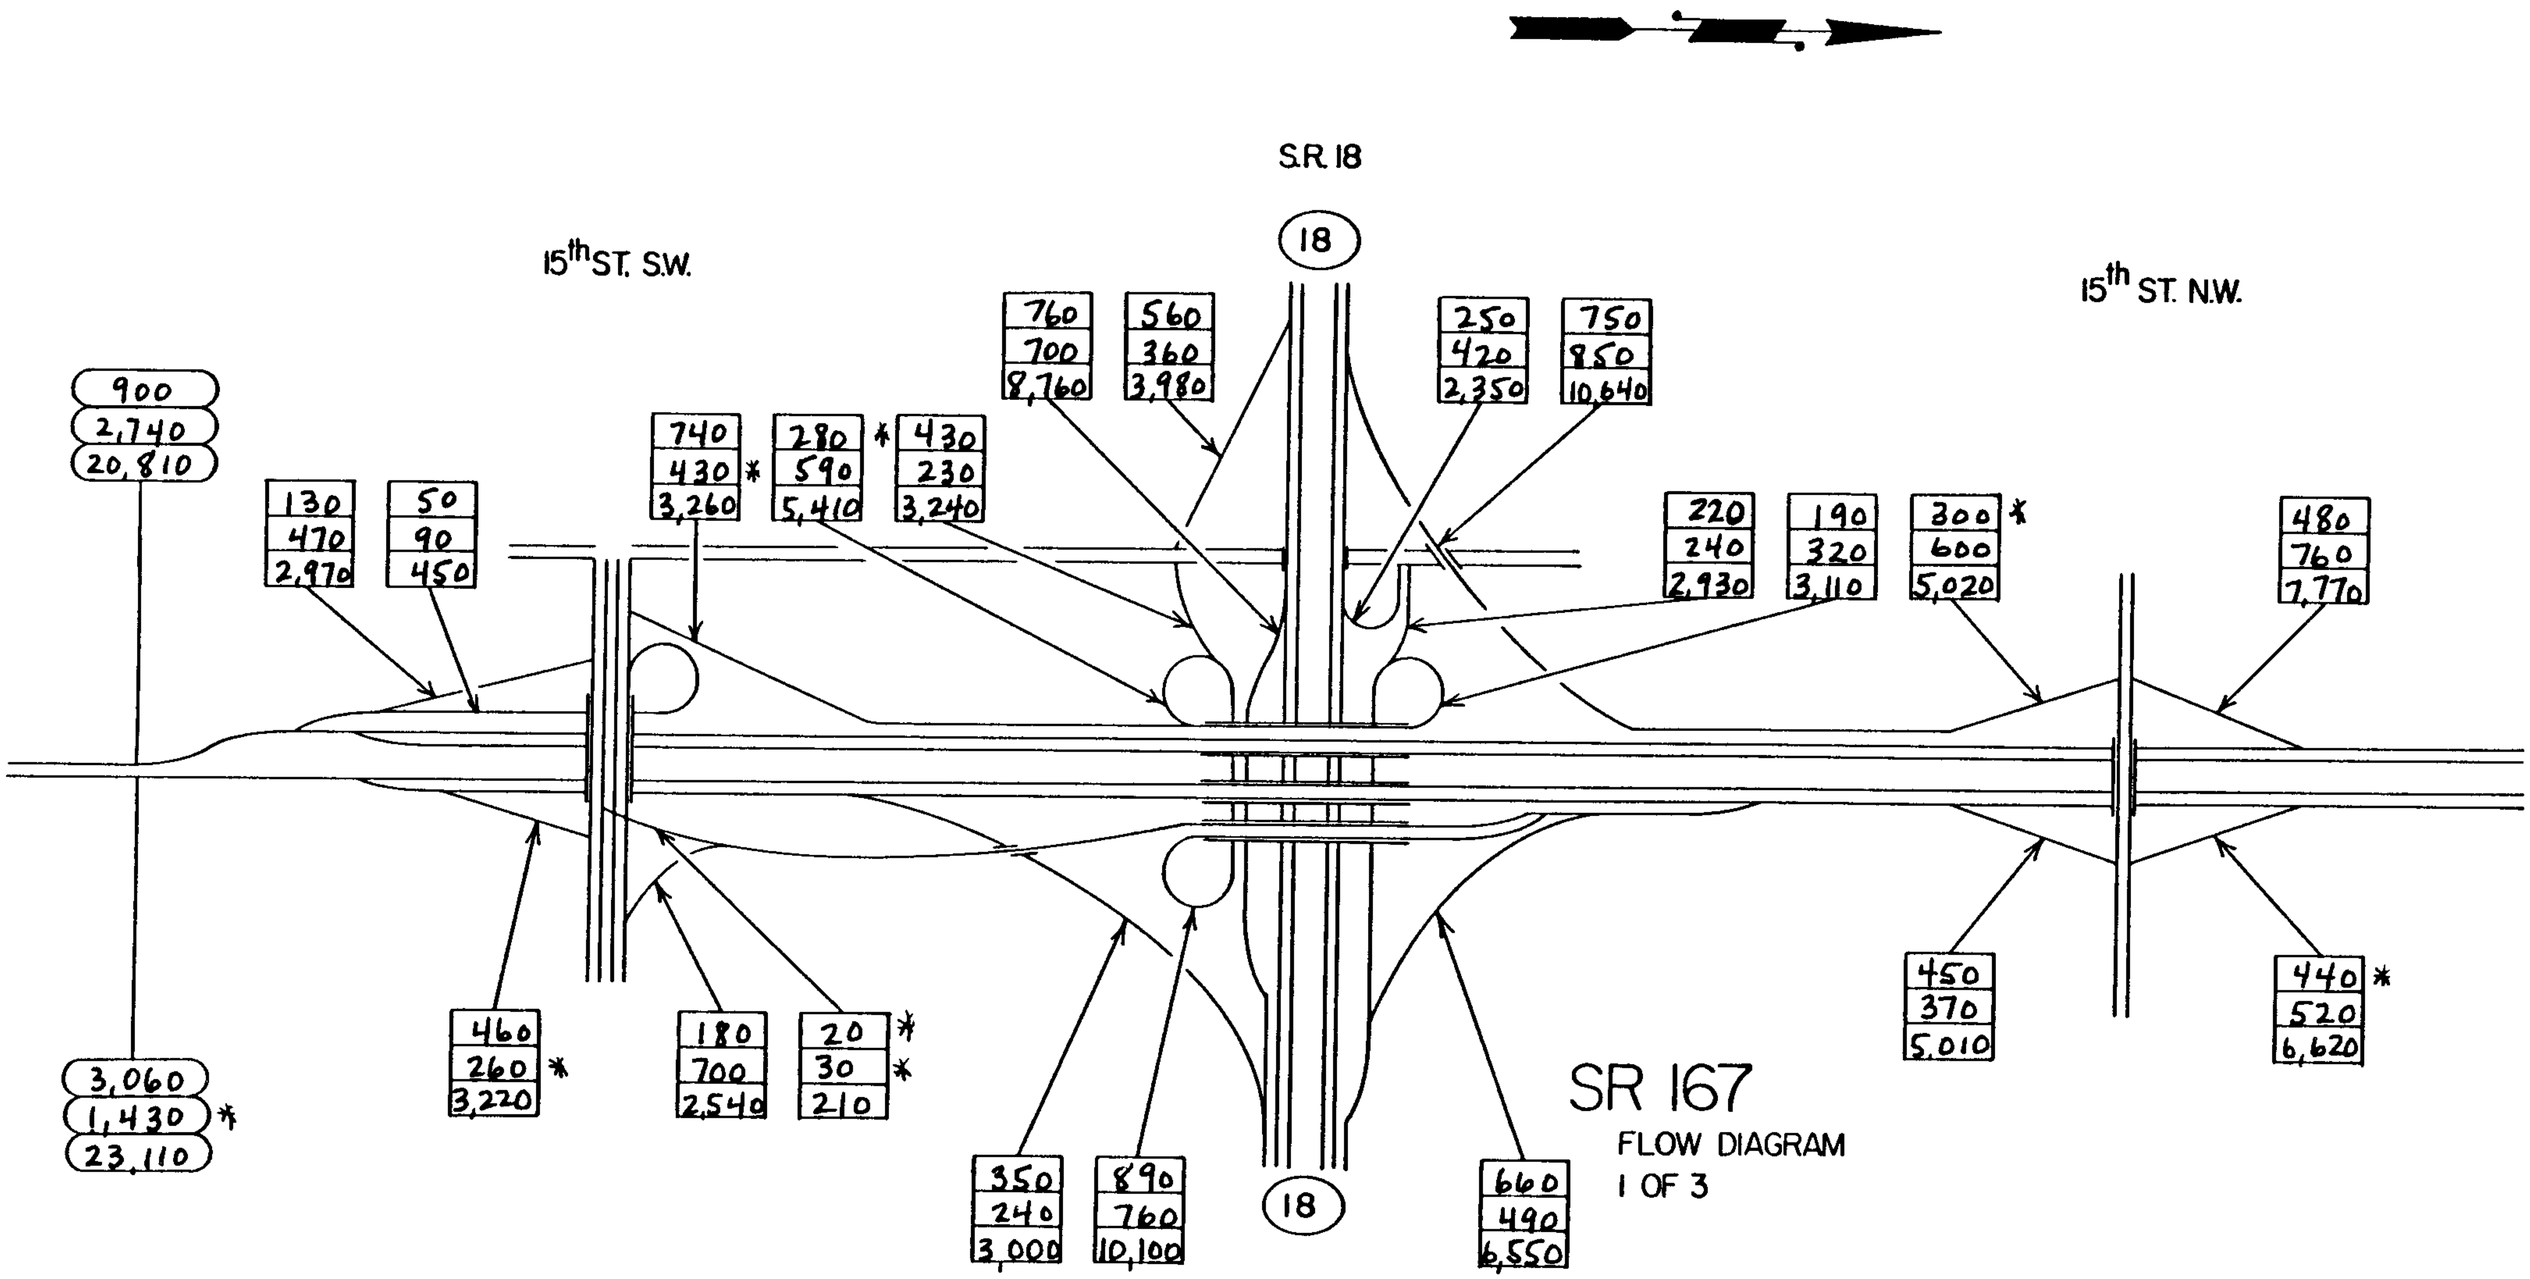

SR 167

FLOW DIAGRAM

1 OF 3