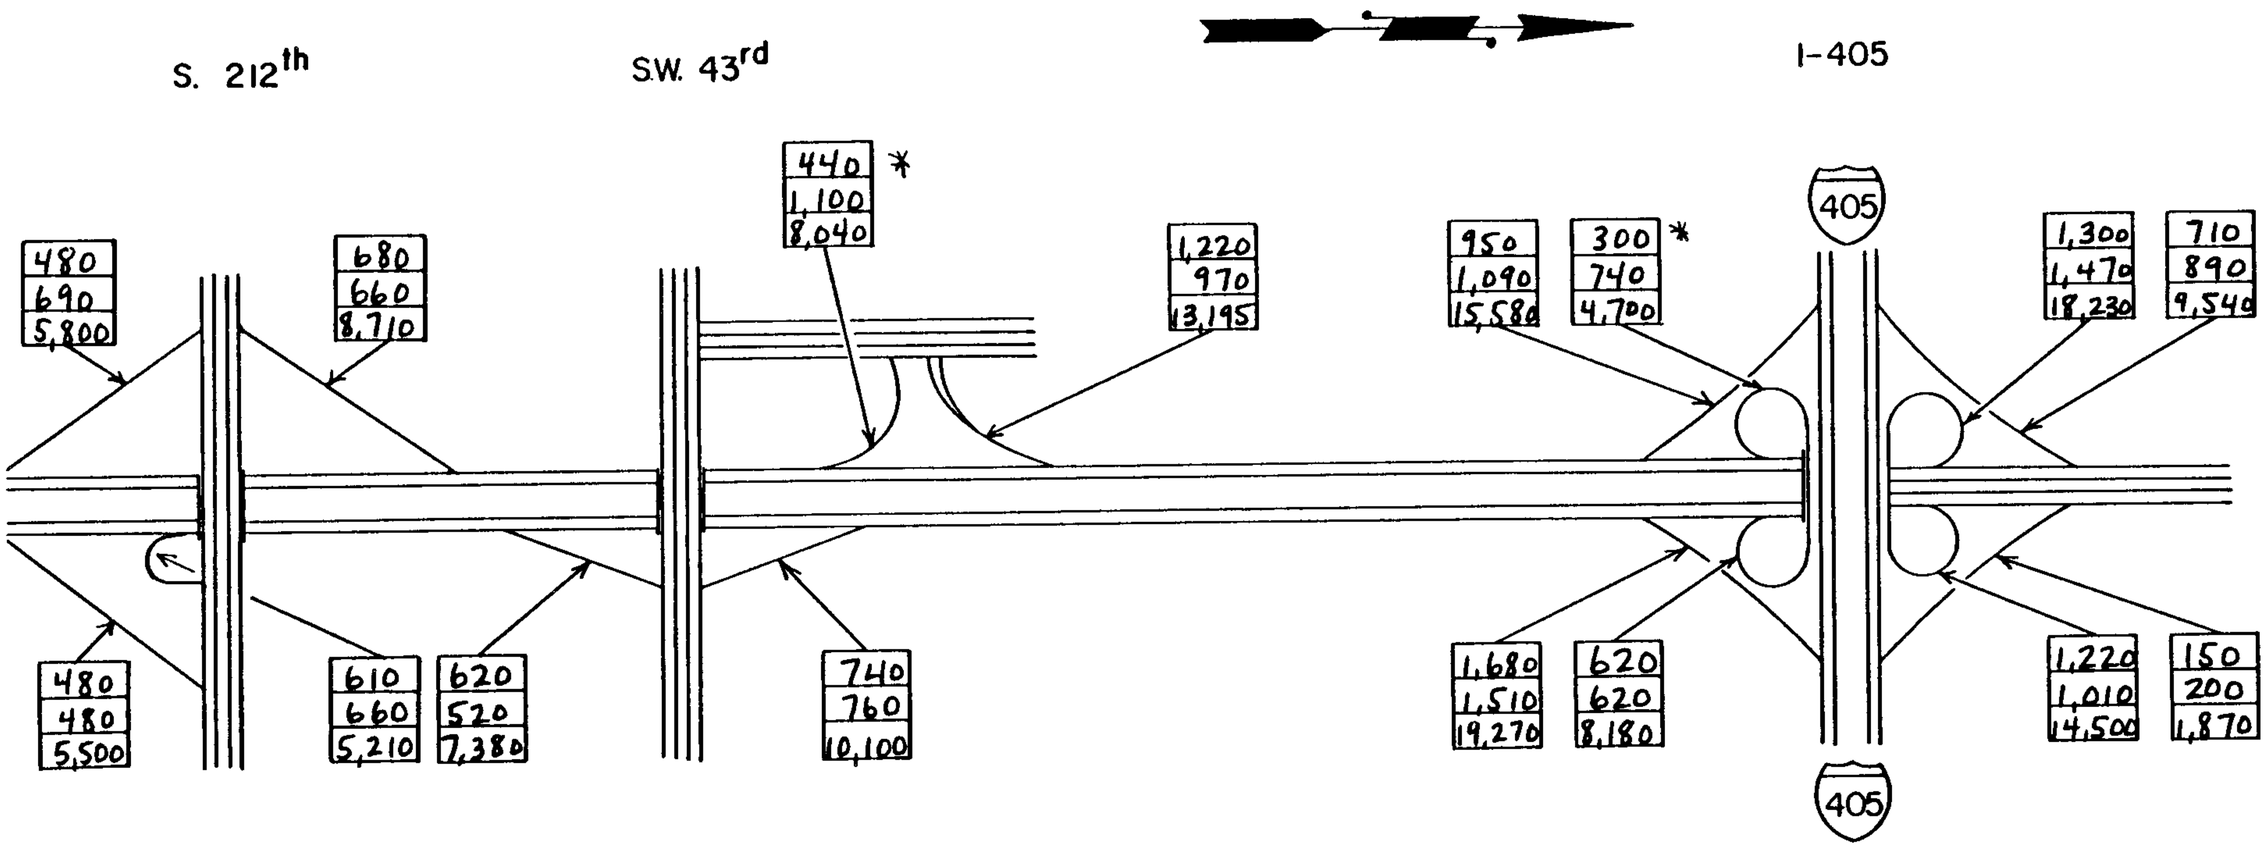

SR 167

FLOW DIAGRAM

3 OF 3