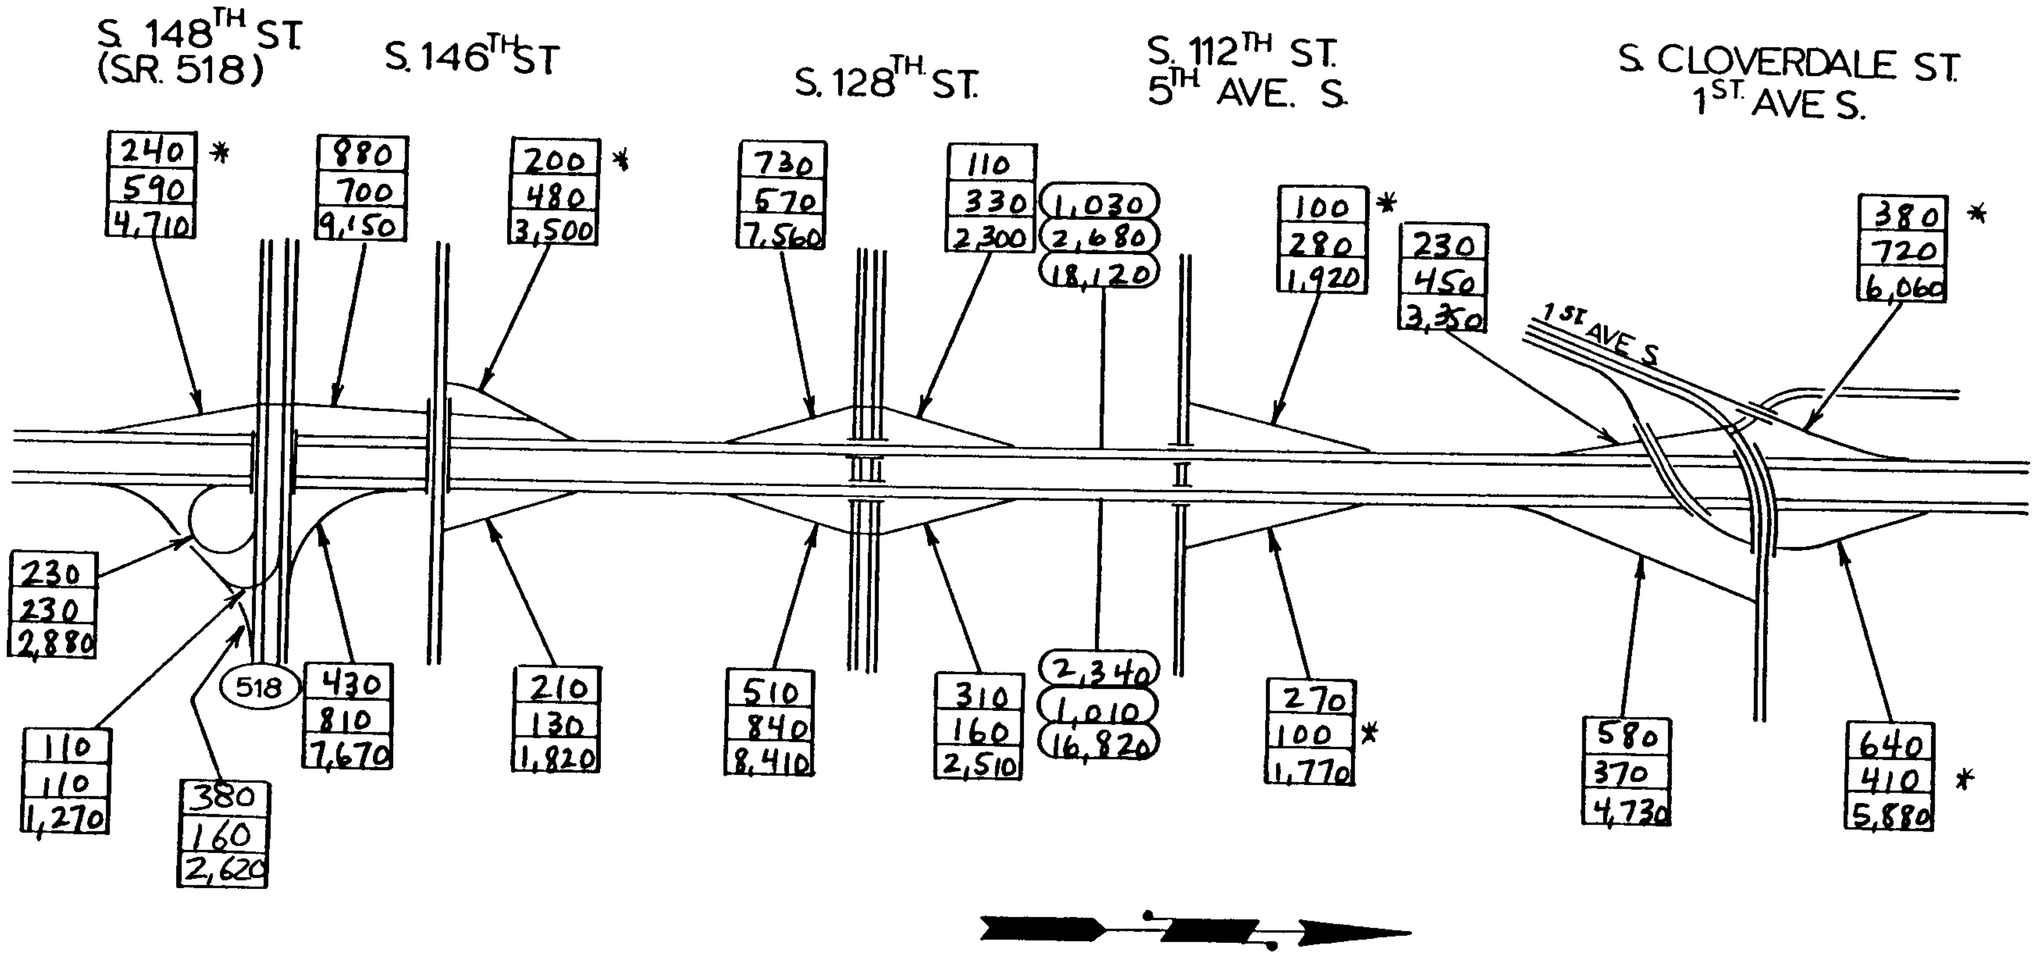

AM
P.M.
AWD

SR 509
FLOW DIAGRAM
2 OF 2