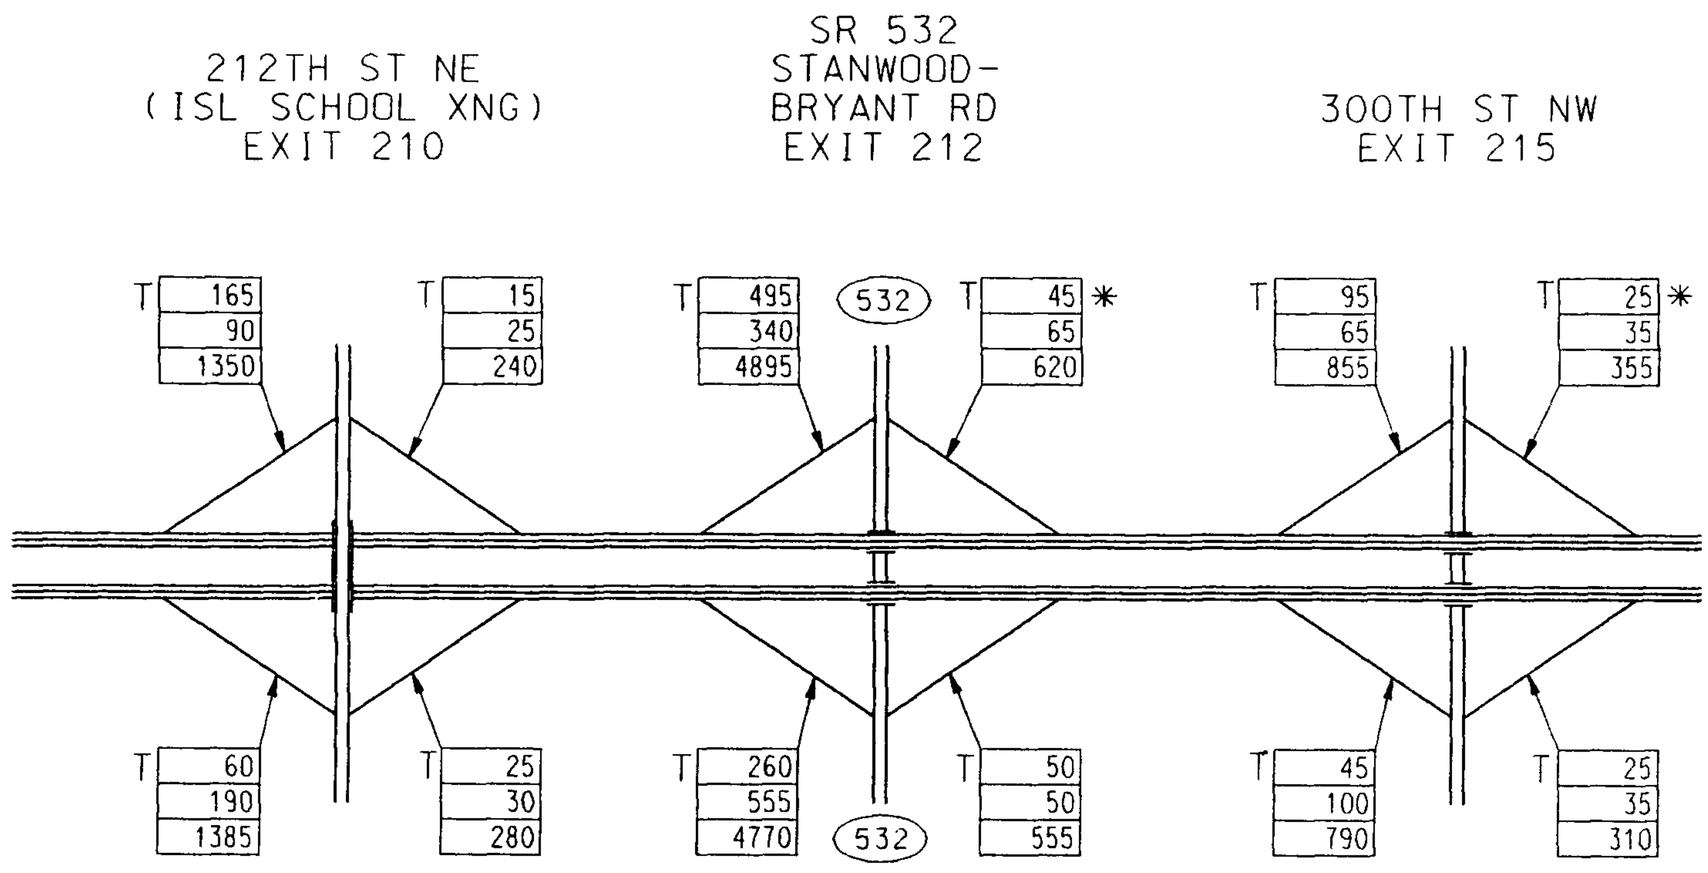

A.M.
P.M.
A.W.D.

SR 5
FLOW DIAGRAM
19 OF 20

C:\RAMP\SR5S19.DGN Nov 20, 1990 17:47:58 1990 RAMP AND ROADWAY TRAFFIC VOLUMES