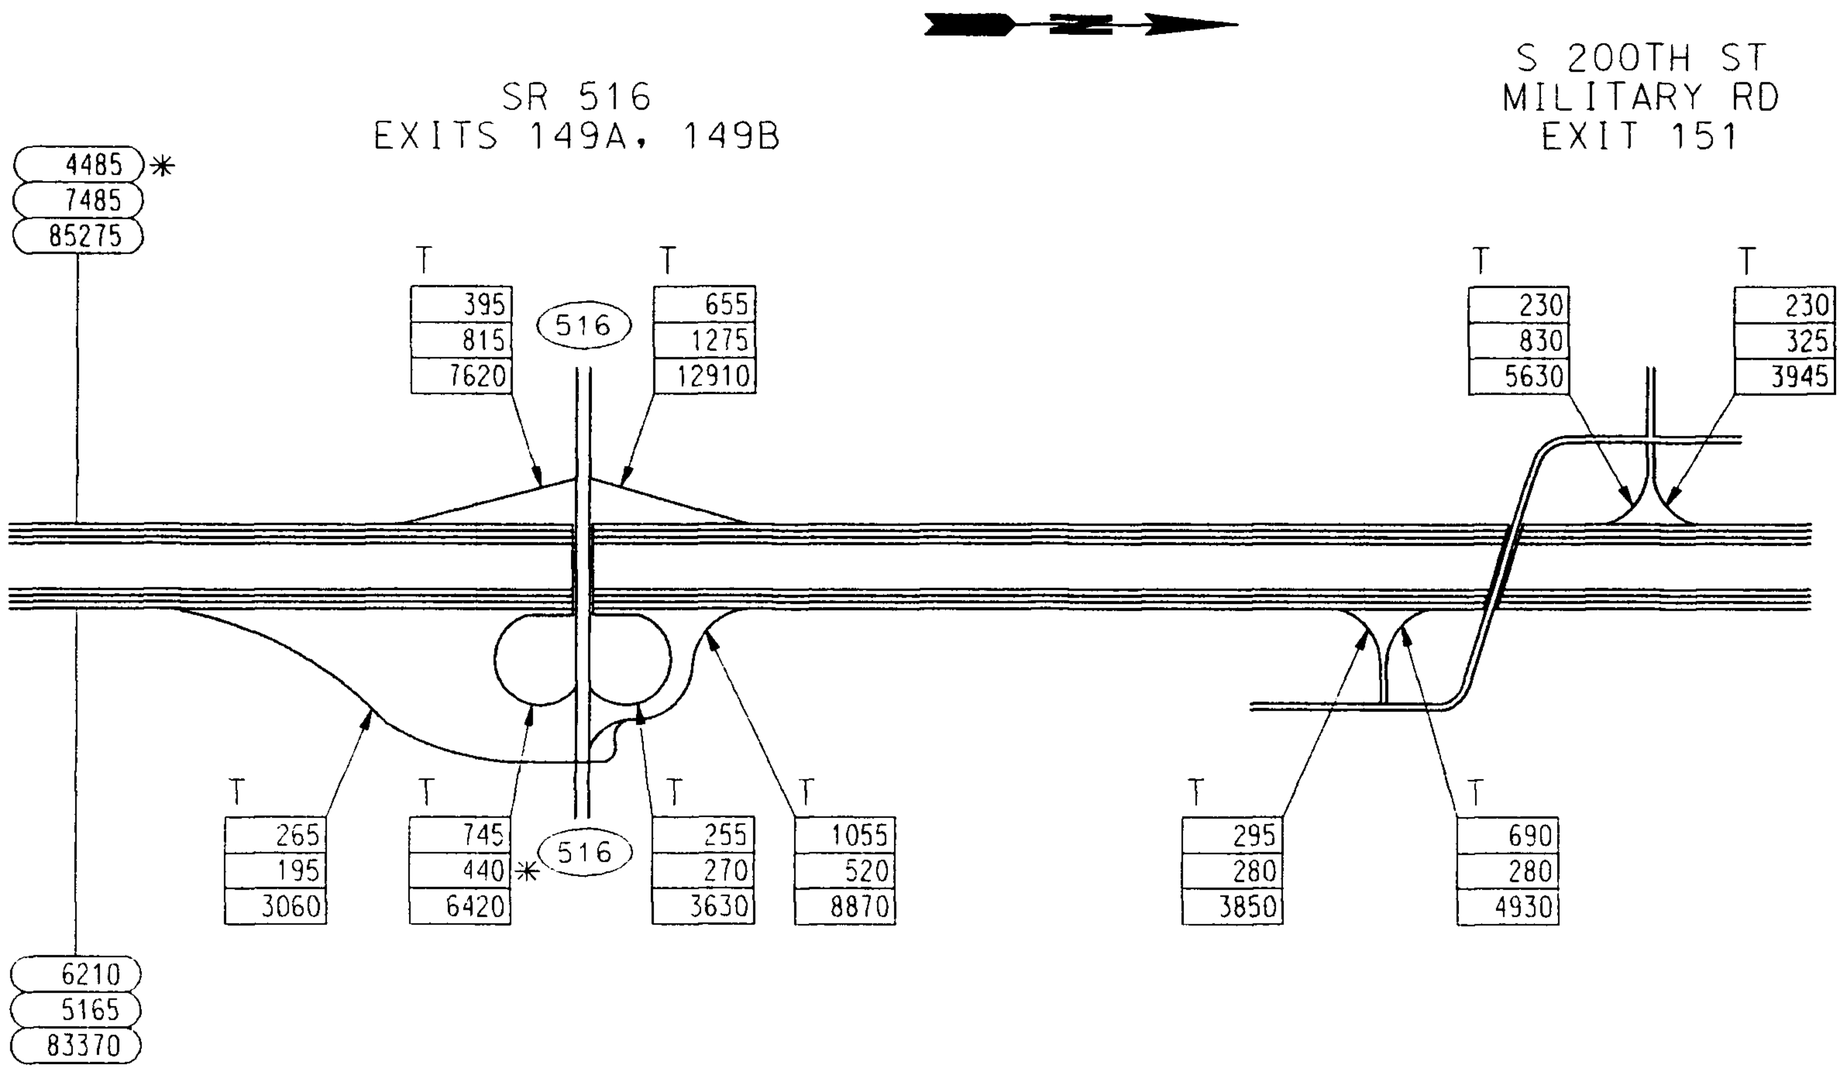

A.M.
P.M.
A.W.D.

SR 5
FLOW DIAGRAM
2 OF 20

C:\RAMP\SR5S2.DGN Feb. 01, 1991 12:58:30 1990 RAMP AND ROADWAY TRAFFIC VOLUMES