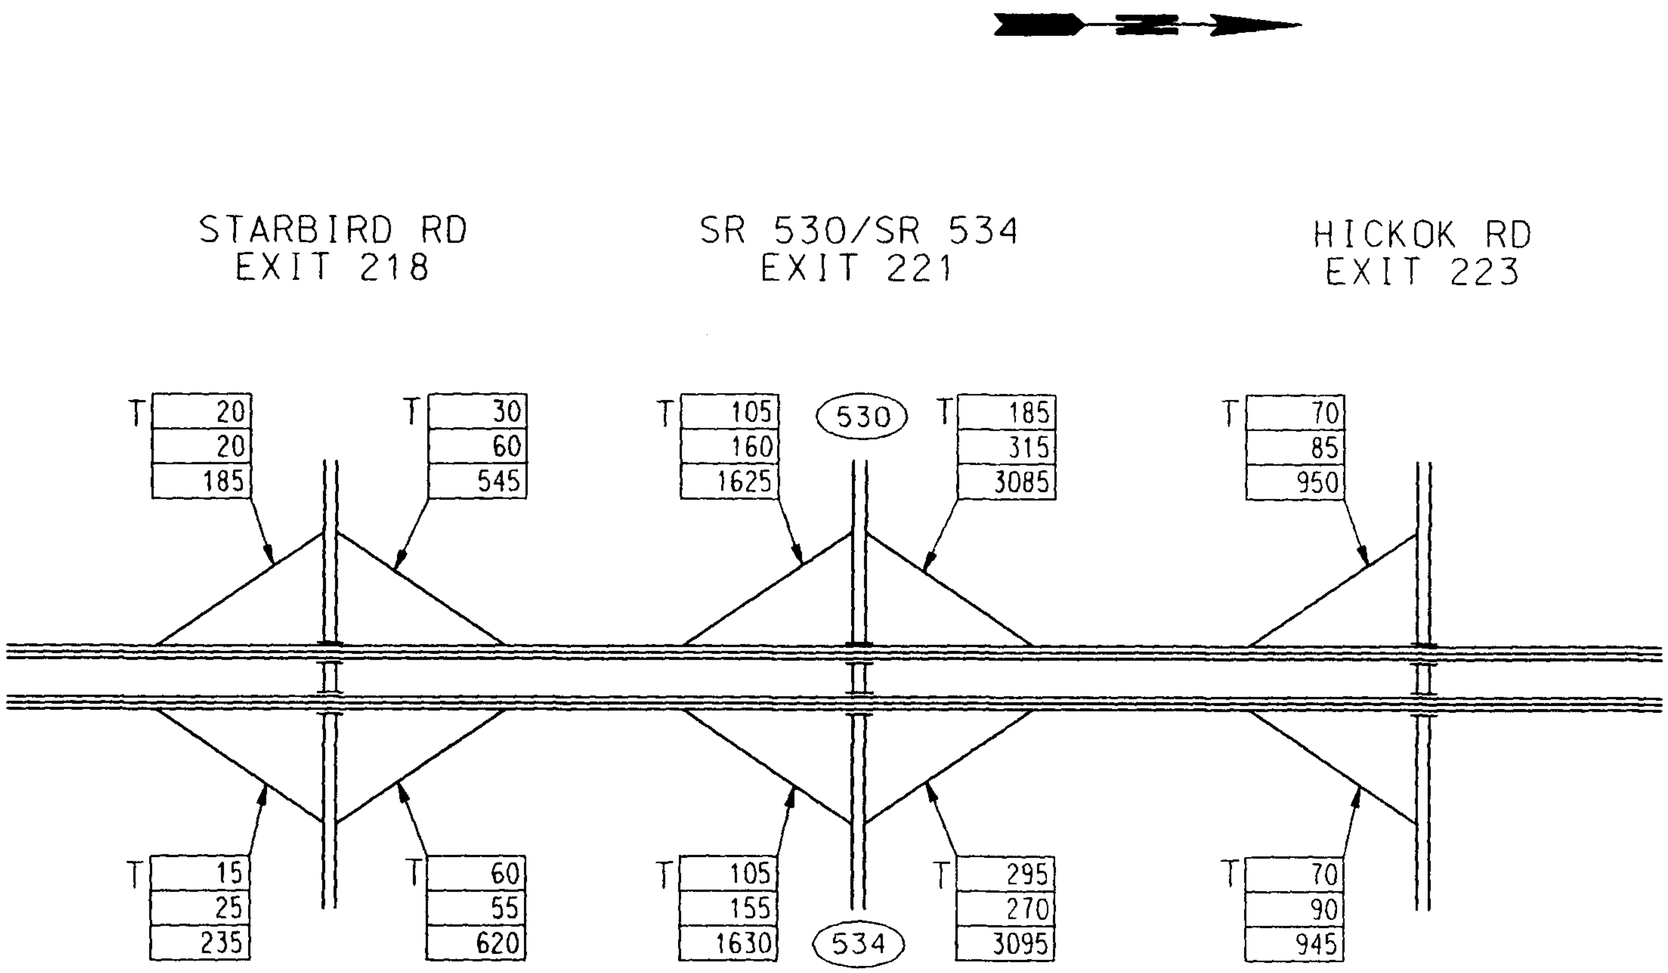

A.M.
P.M.
A.W.D.

SR 5
FLOW DIAGRAM
20 OF 20

C:\RAMP\SR5S20.DGN Nov. 20, 1990 18:12:23 1990 RAMP AND ROADWAY TRAFFIC VOLUMES