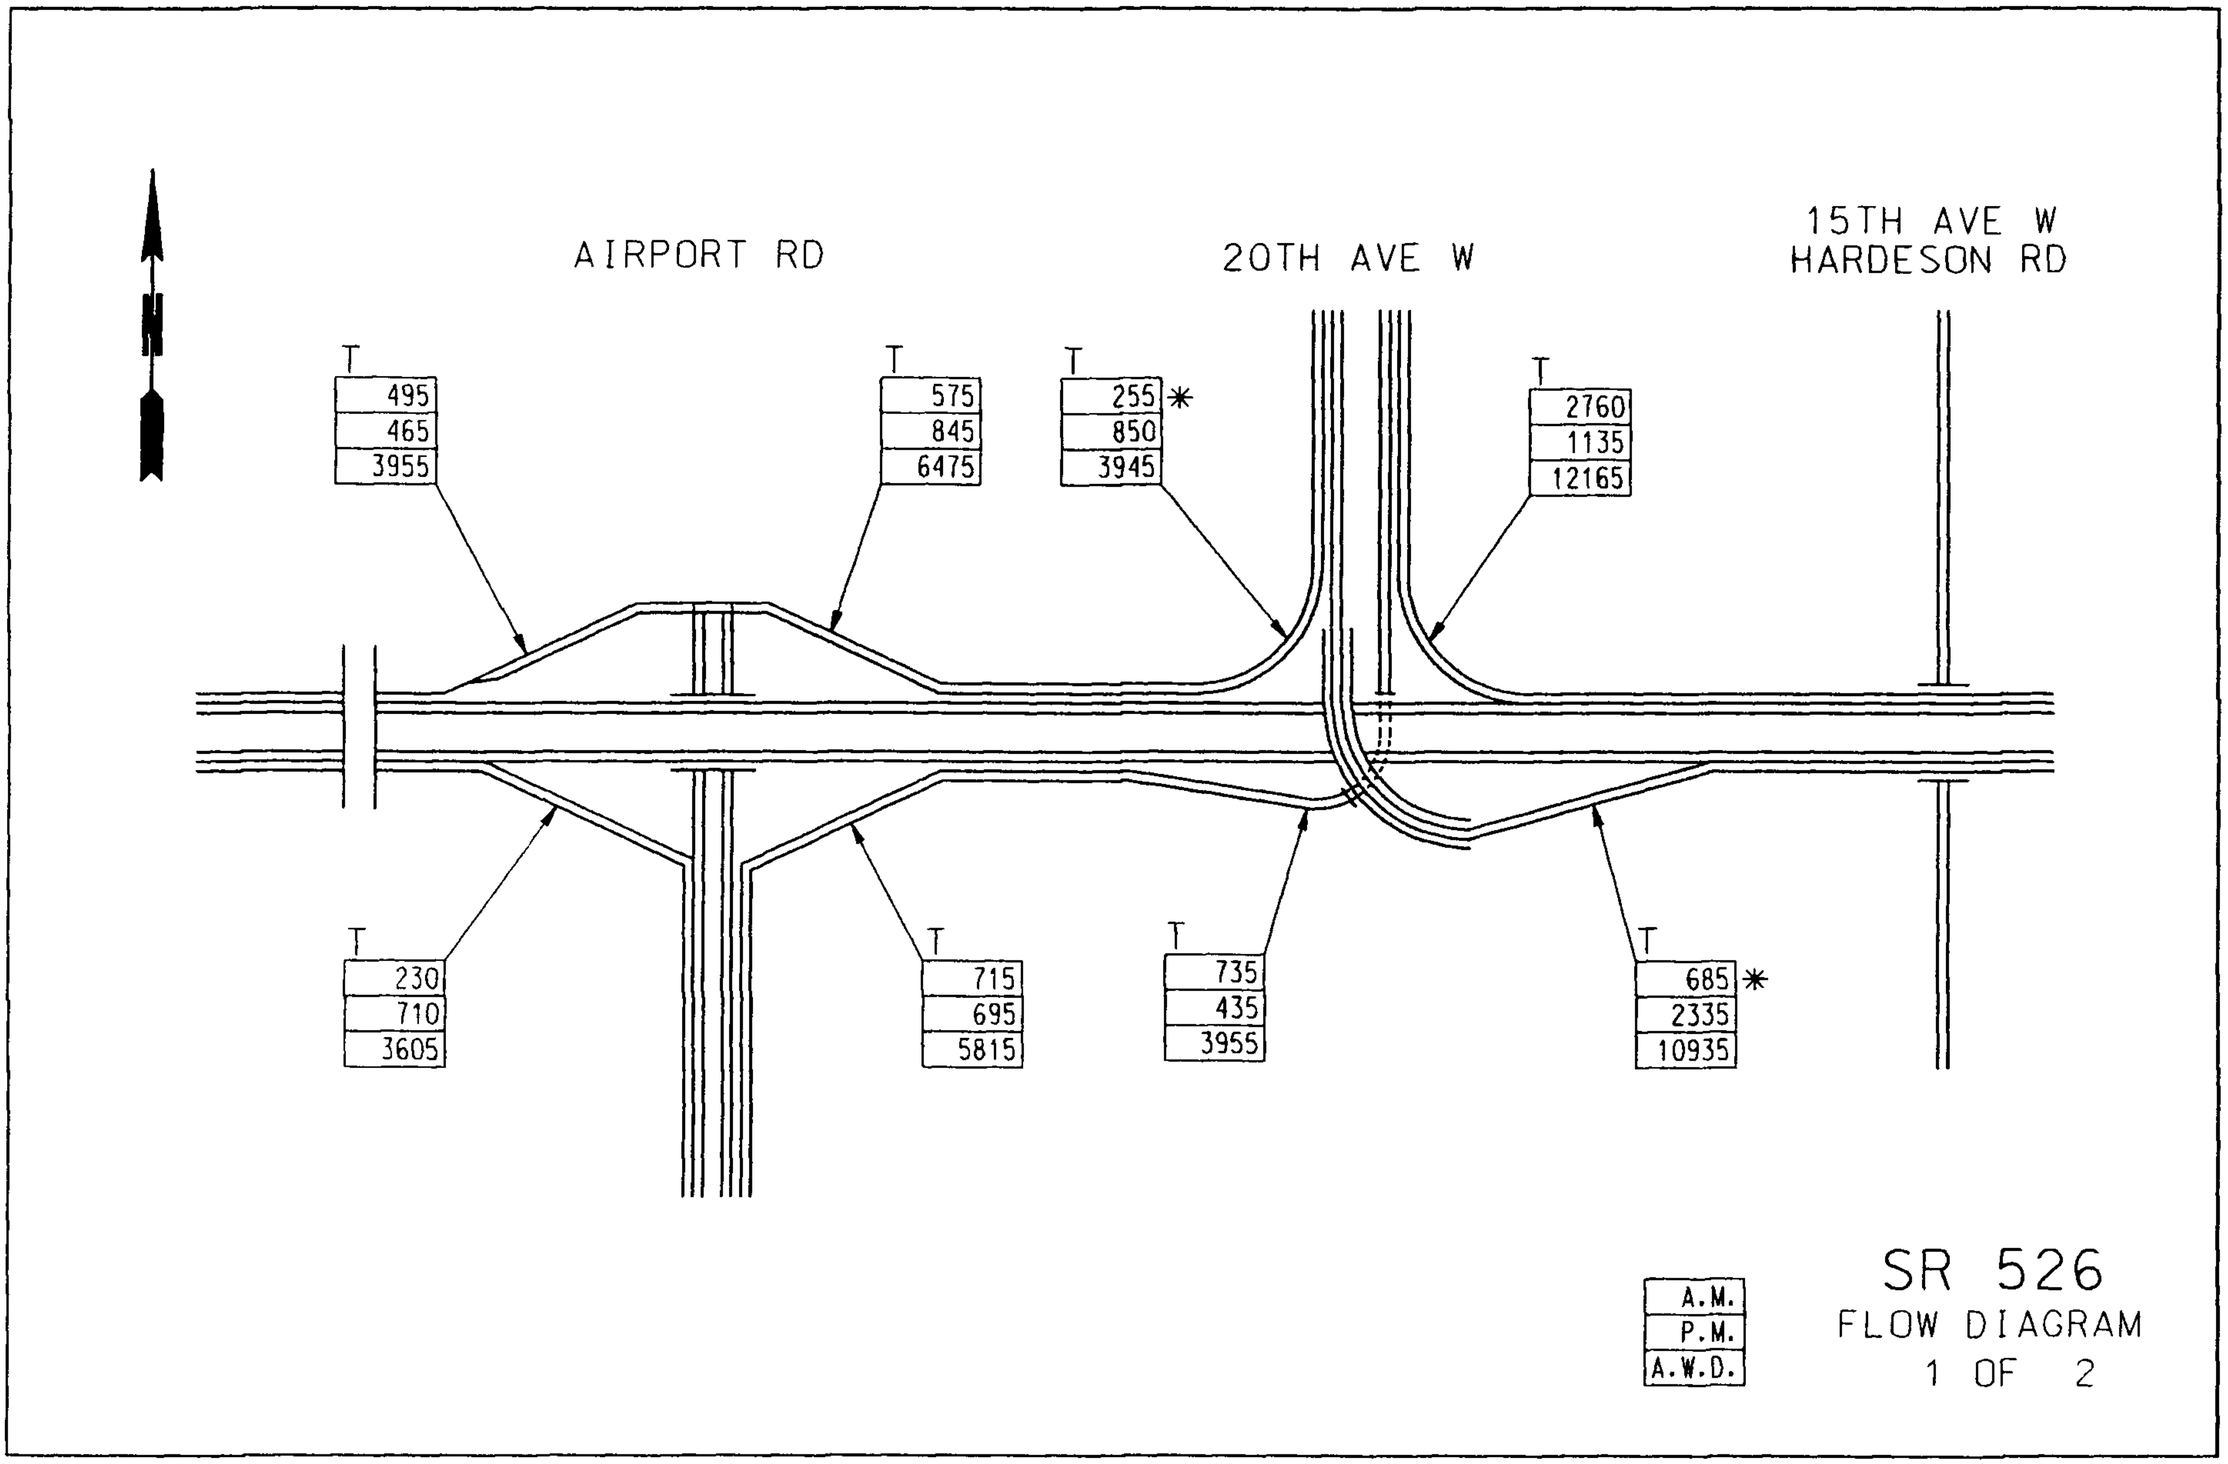

C:\RAMP\SR526S1.DGN Jan. 24, 1991 13:36:29 1990 RAMP AND ROADWAY TRAFFIC VOLUMES