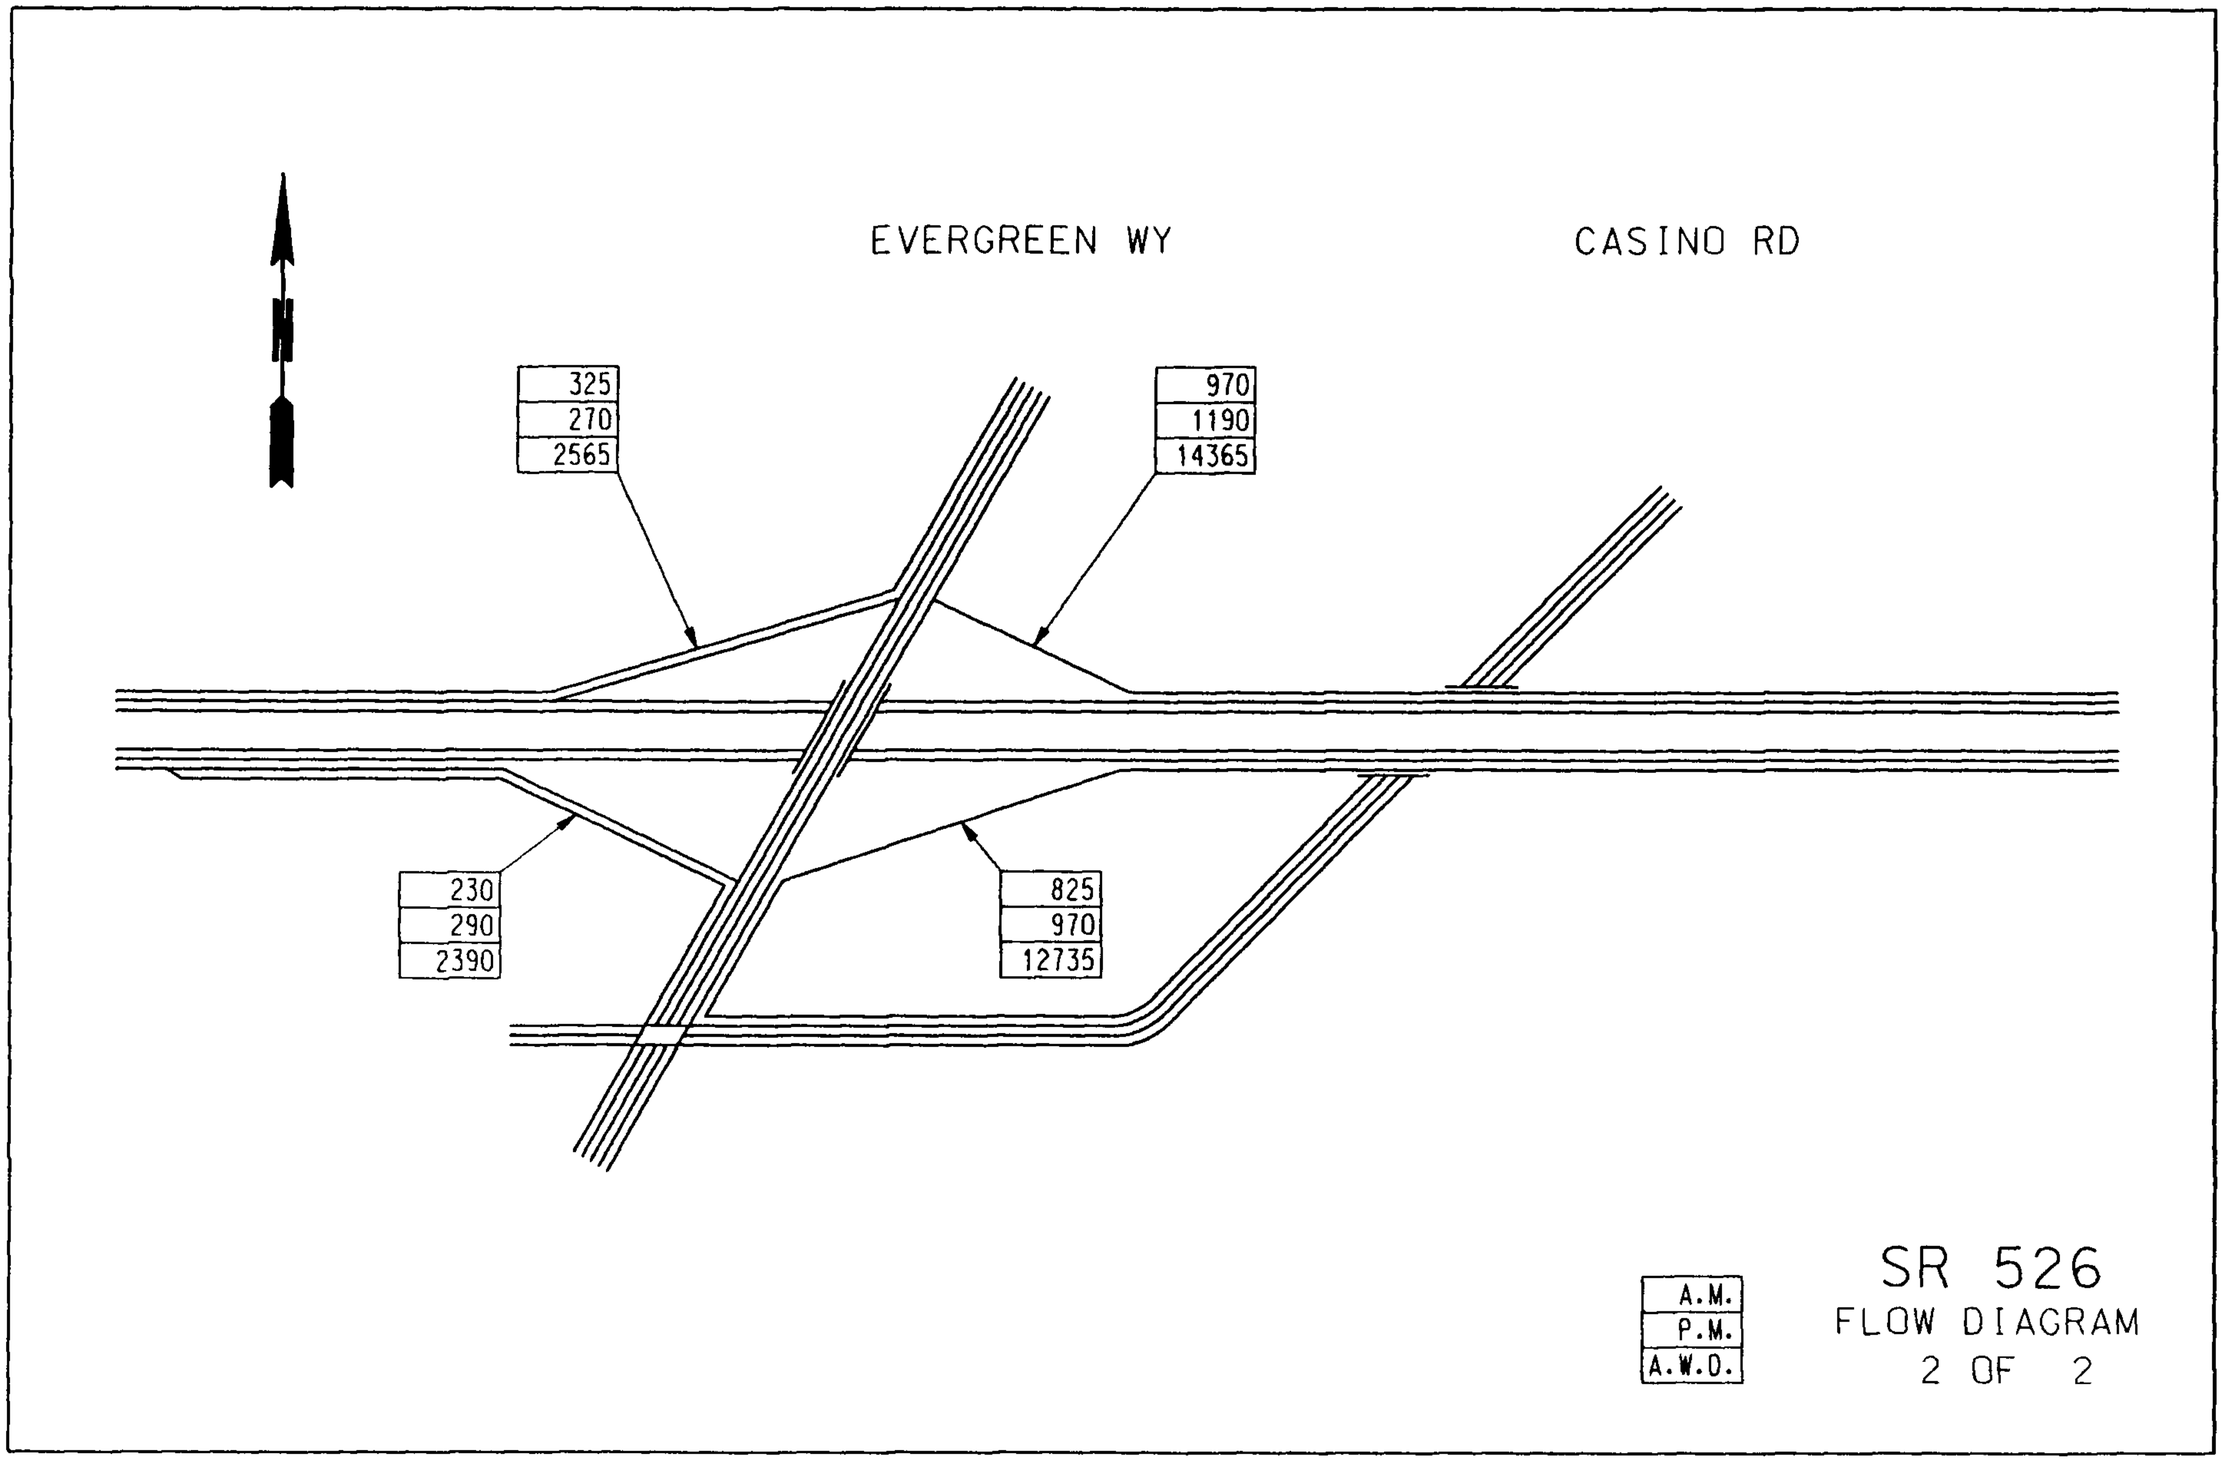

C:\RAMP\SR526S2.DGN Jan. 24, 1991 13:42:01 1990 RAMP AND ROADWAY TRAFFIC VOLUMES