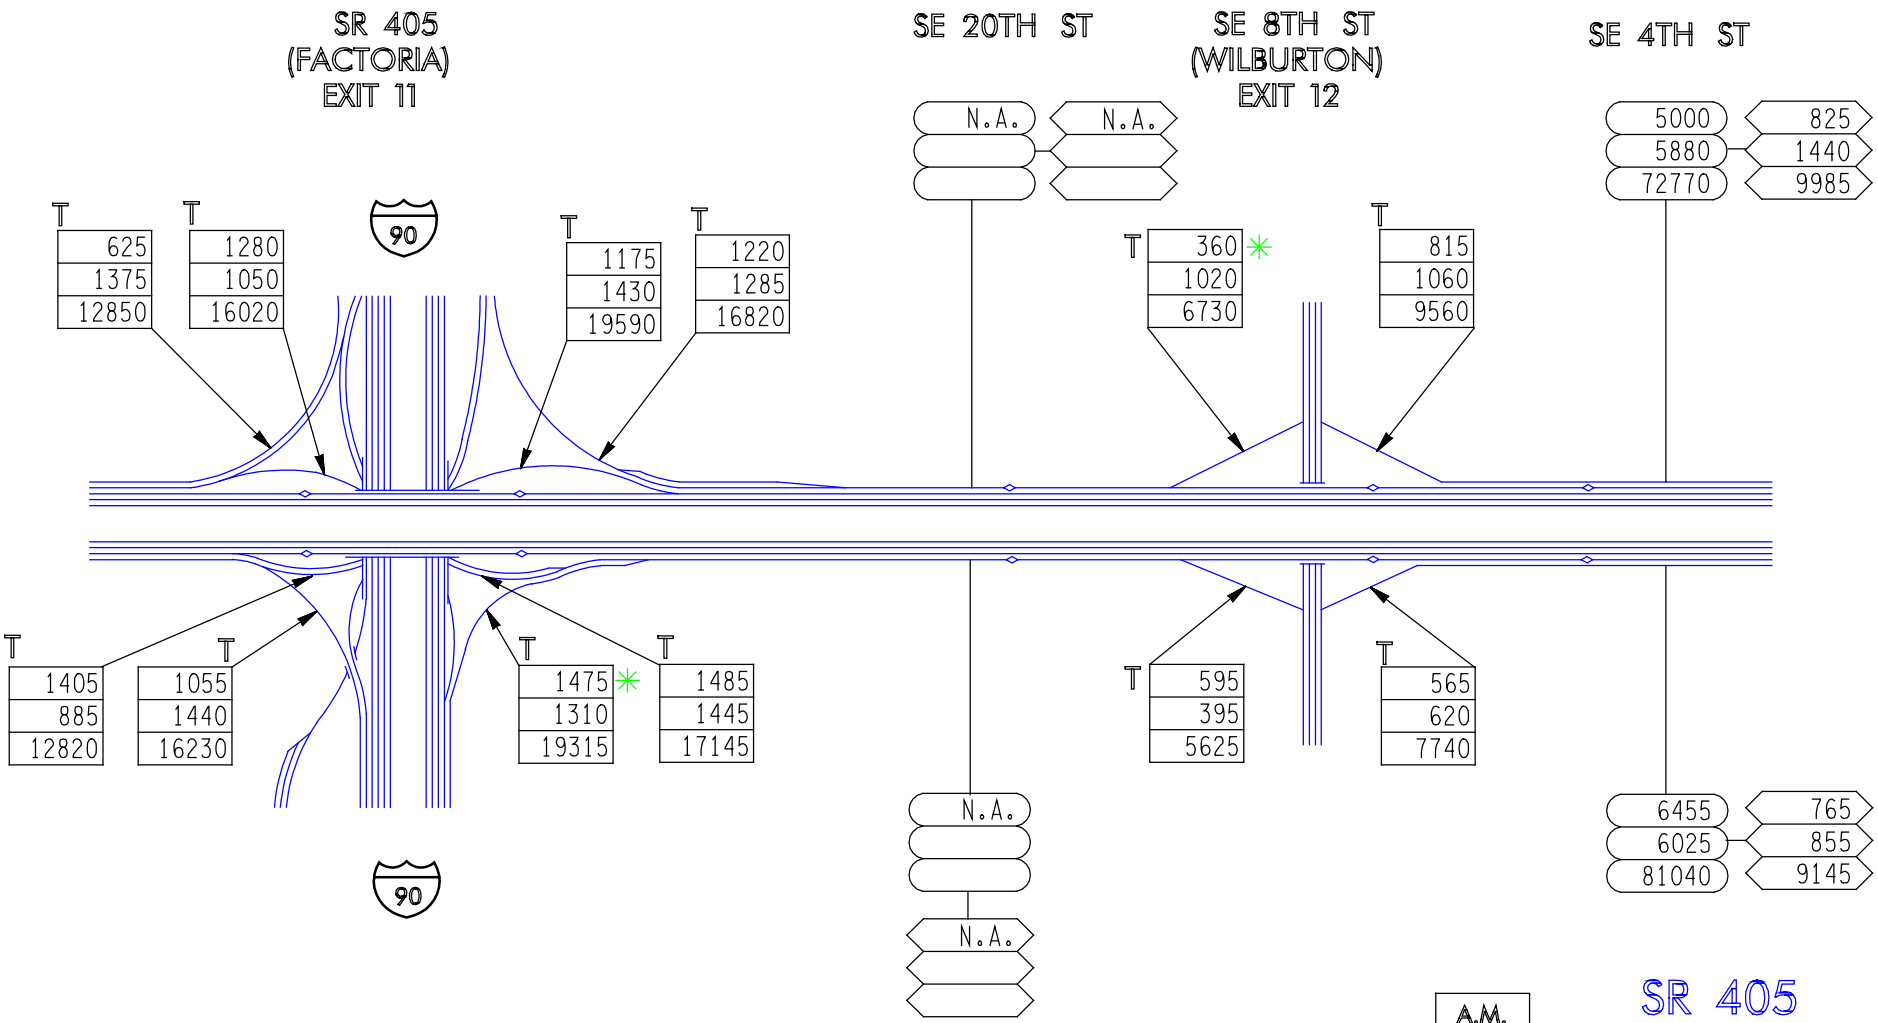

SR 405

FLOW DIAGRAM

5 OF 9