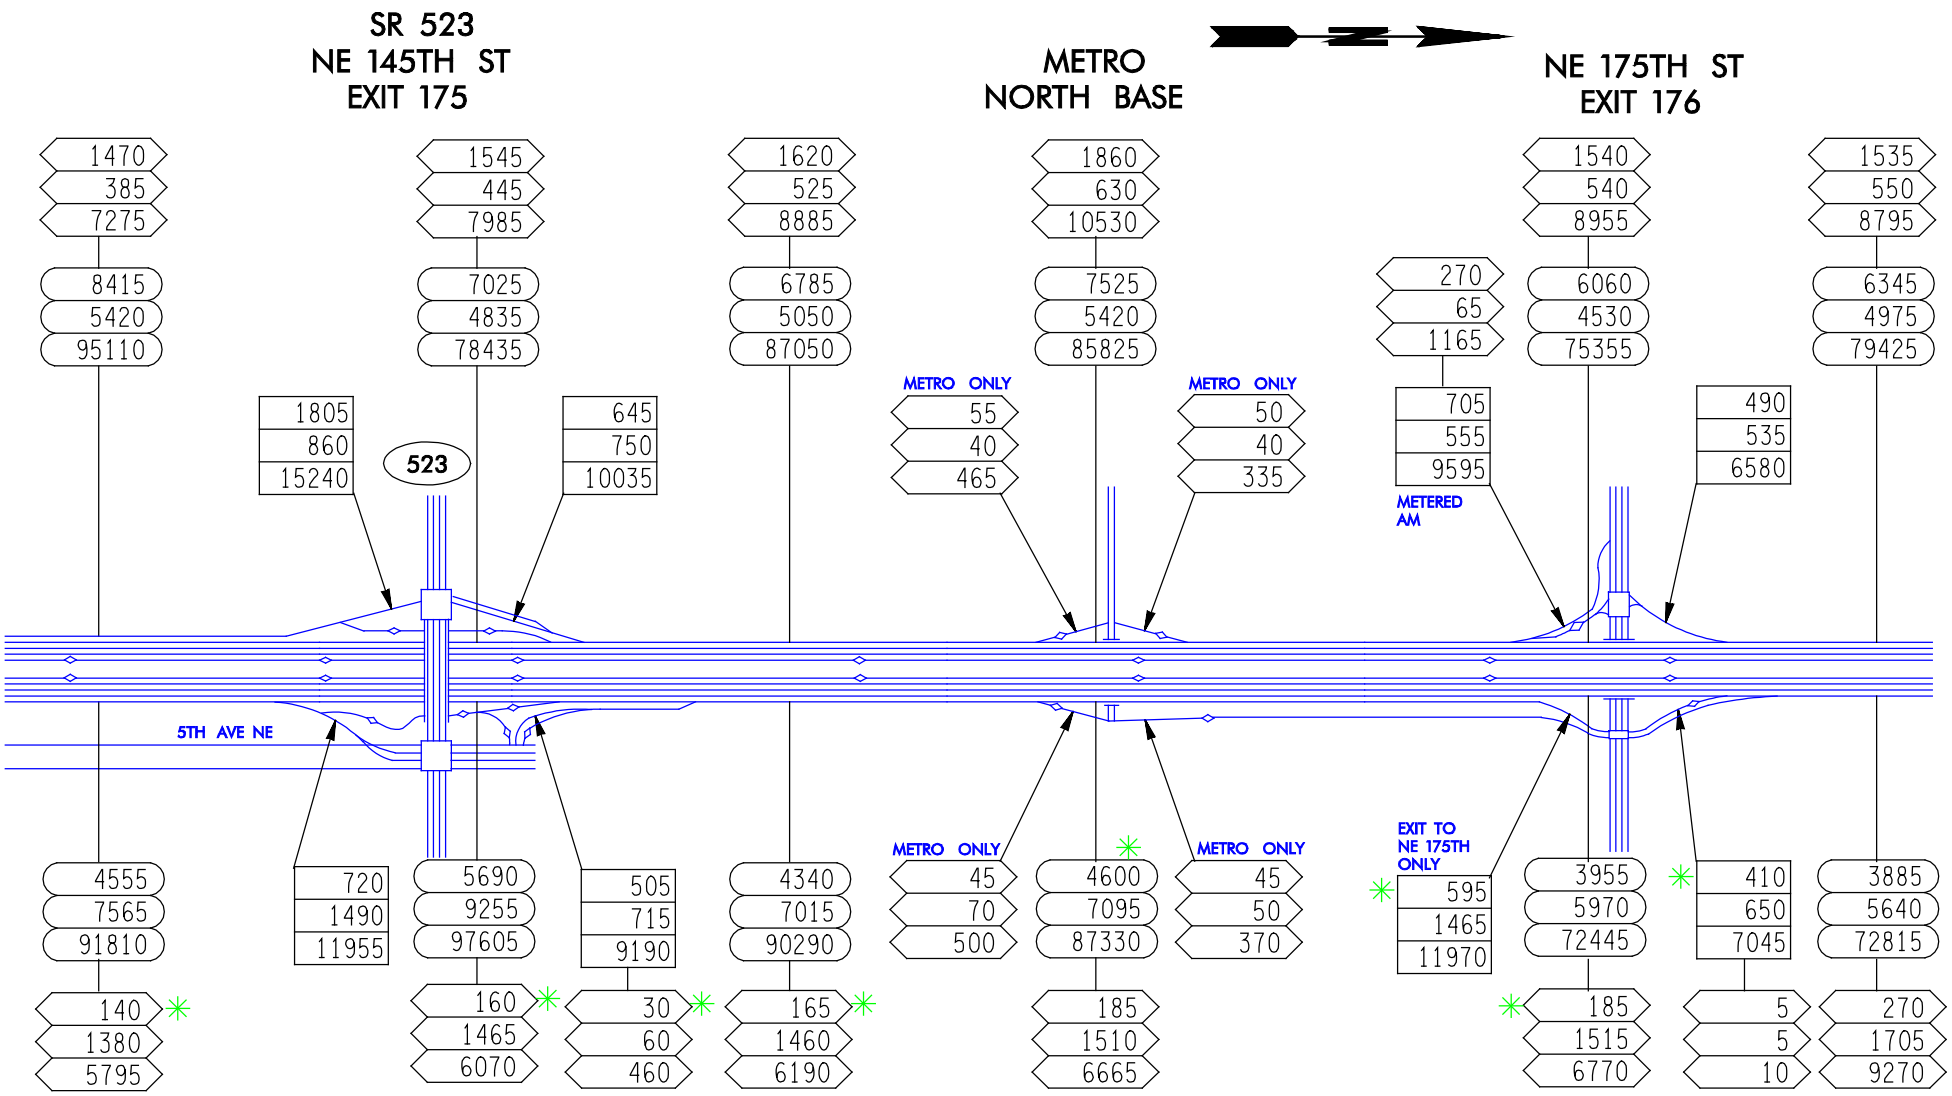

SR 5

FLOW DIAGRAM

13 OF 23