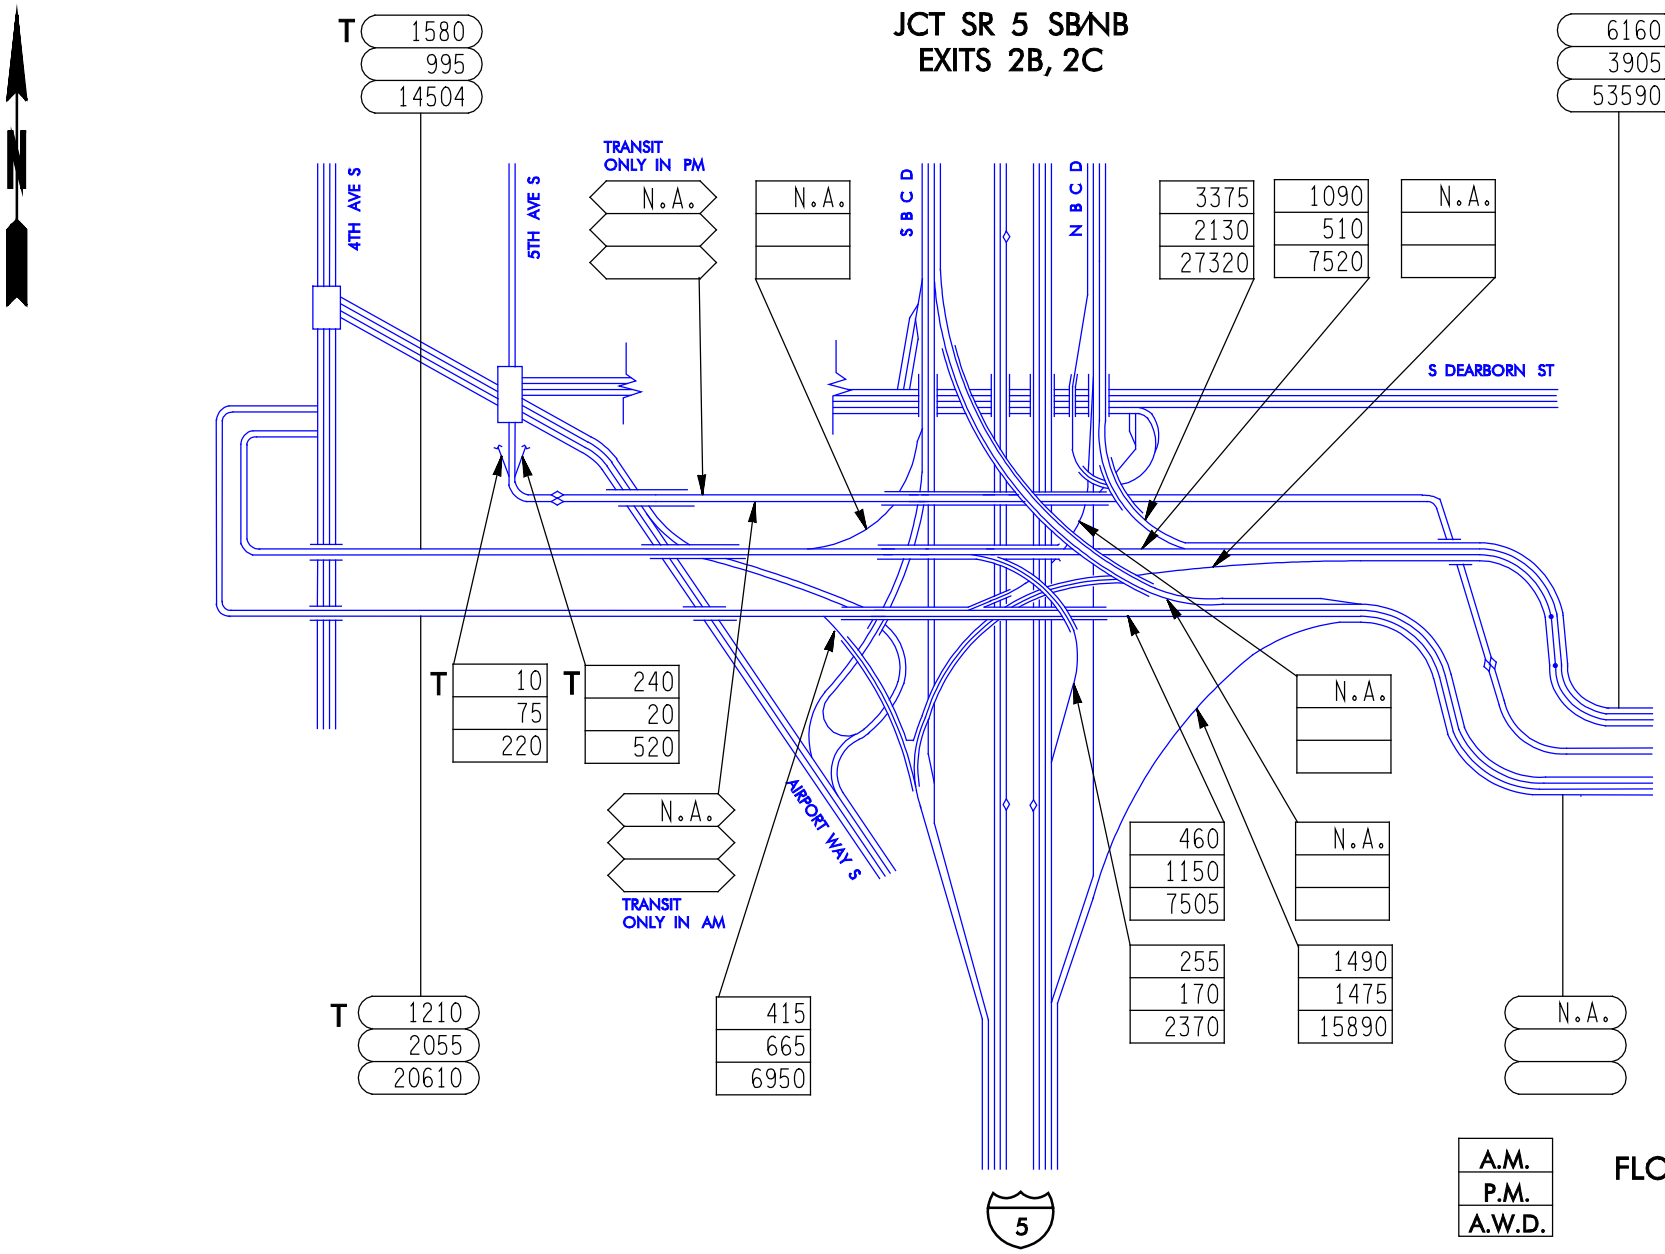

SR 90

FLOW DIAGRAM

1 OF 8