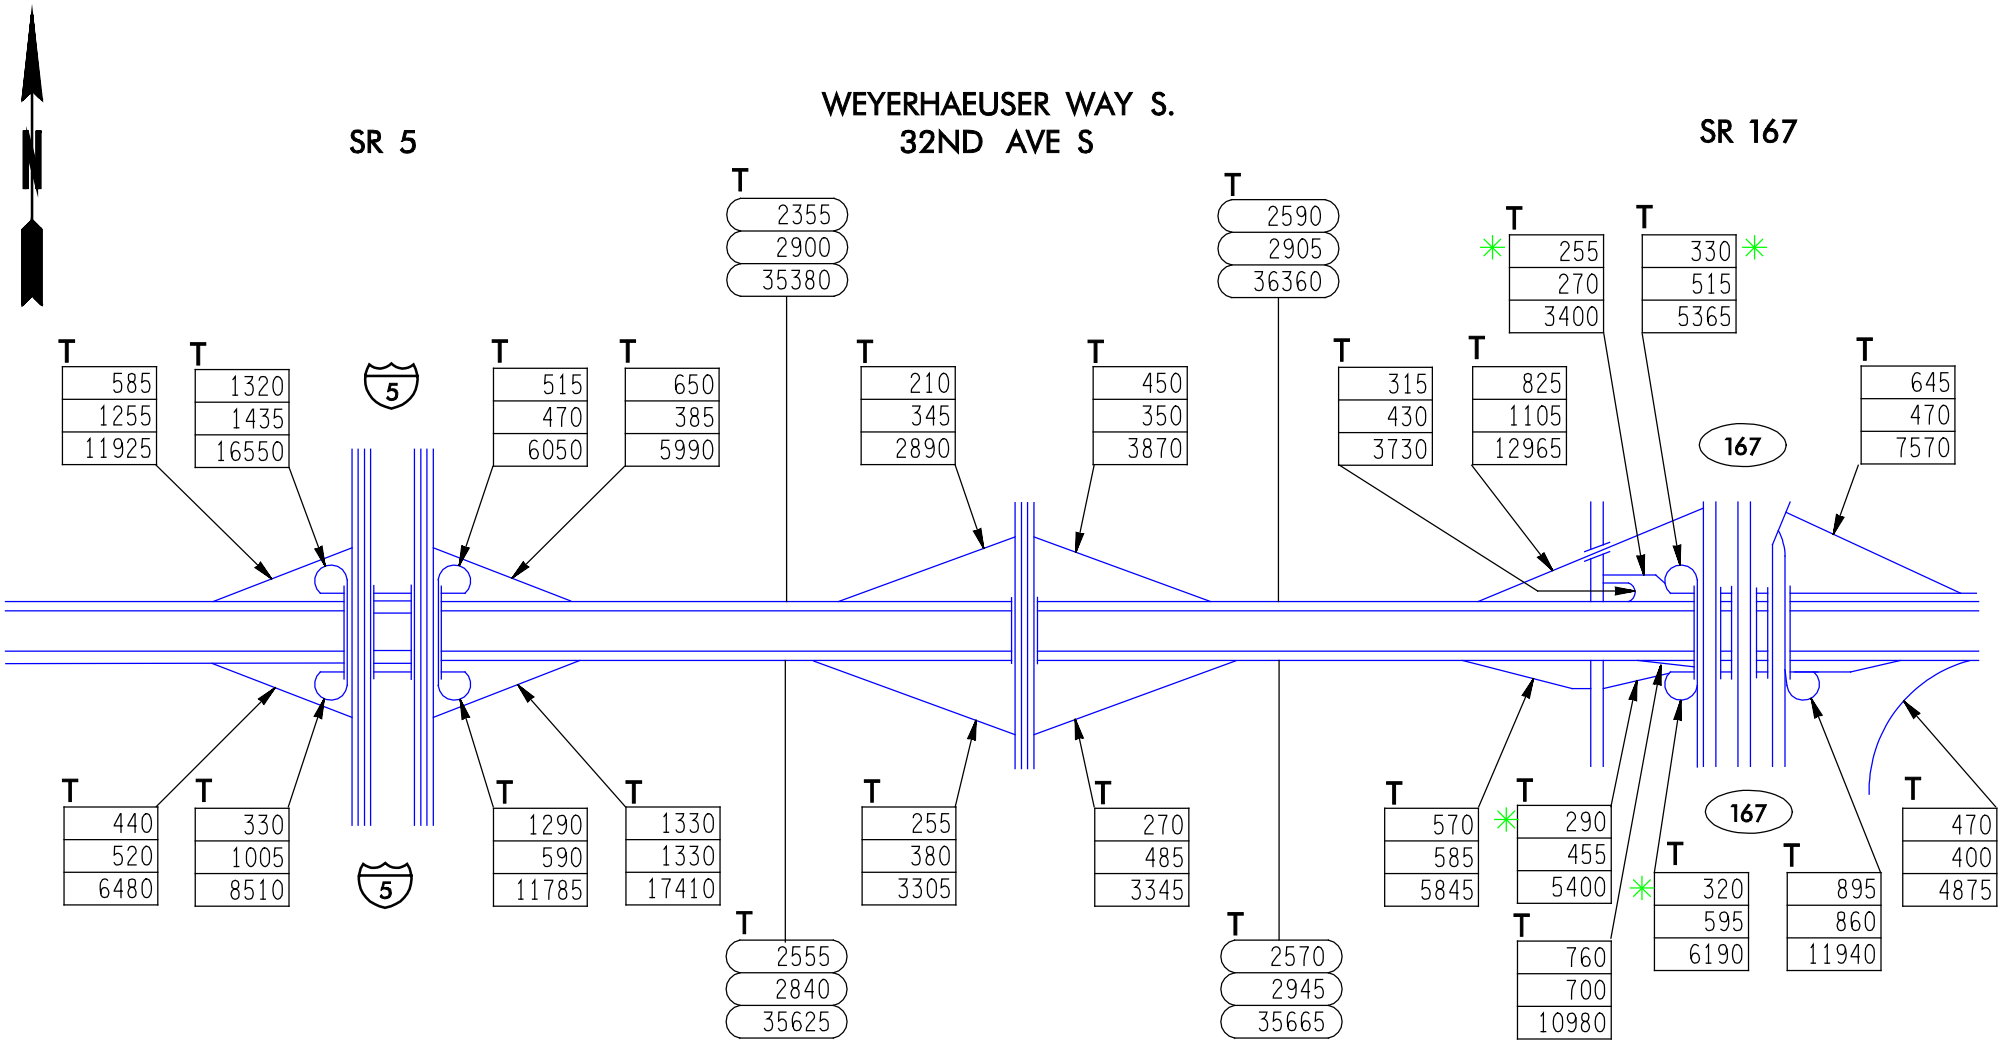

SR 18

FLOW DIAGRAM

1 OF 2