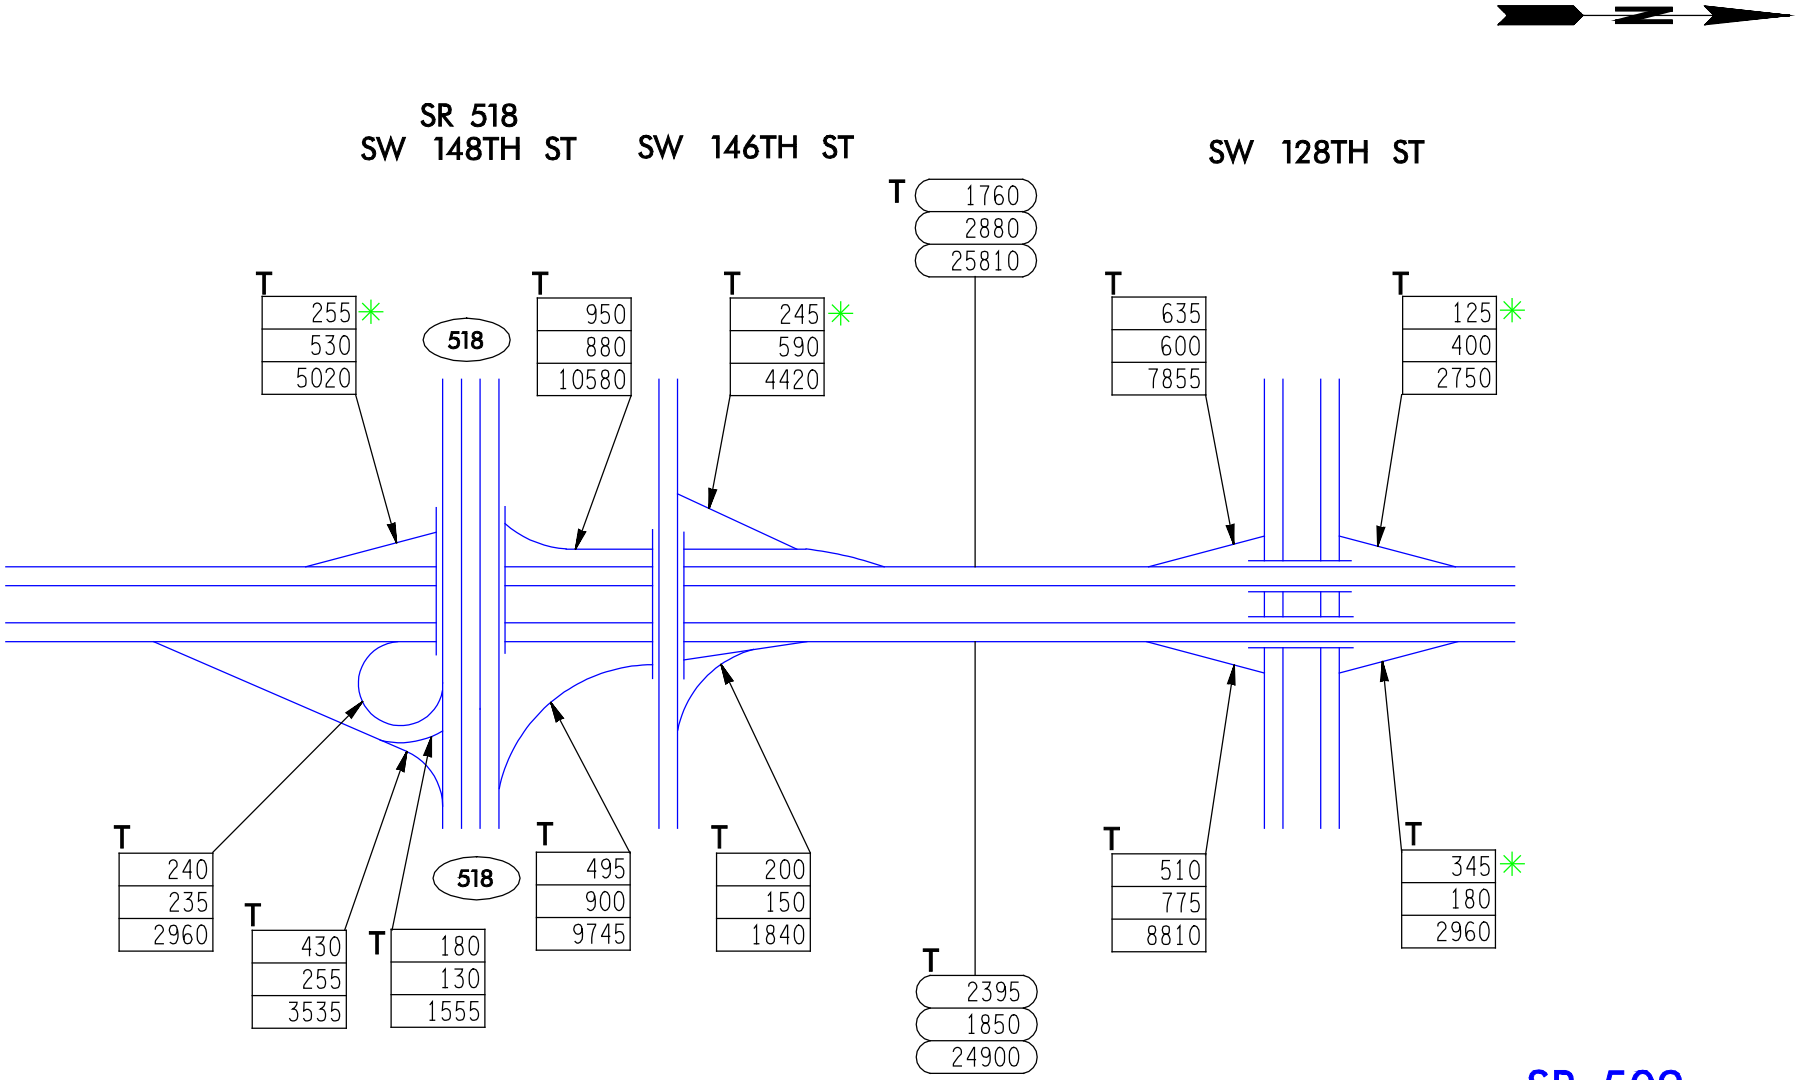

SR 509

FLOW DIAGRAM

2 OF 3