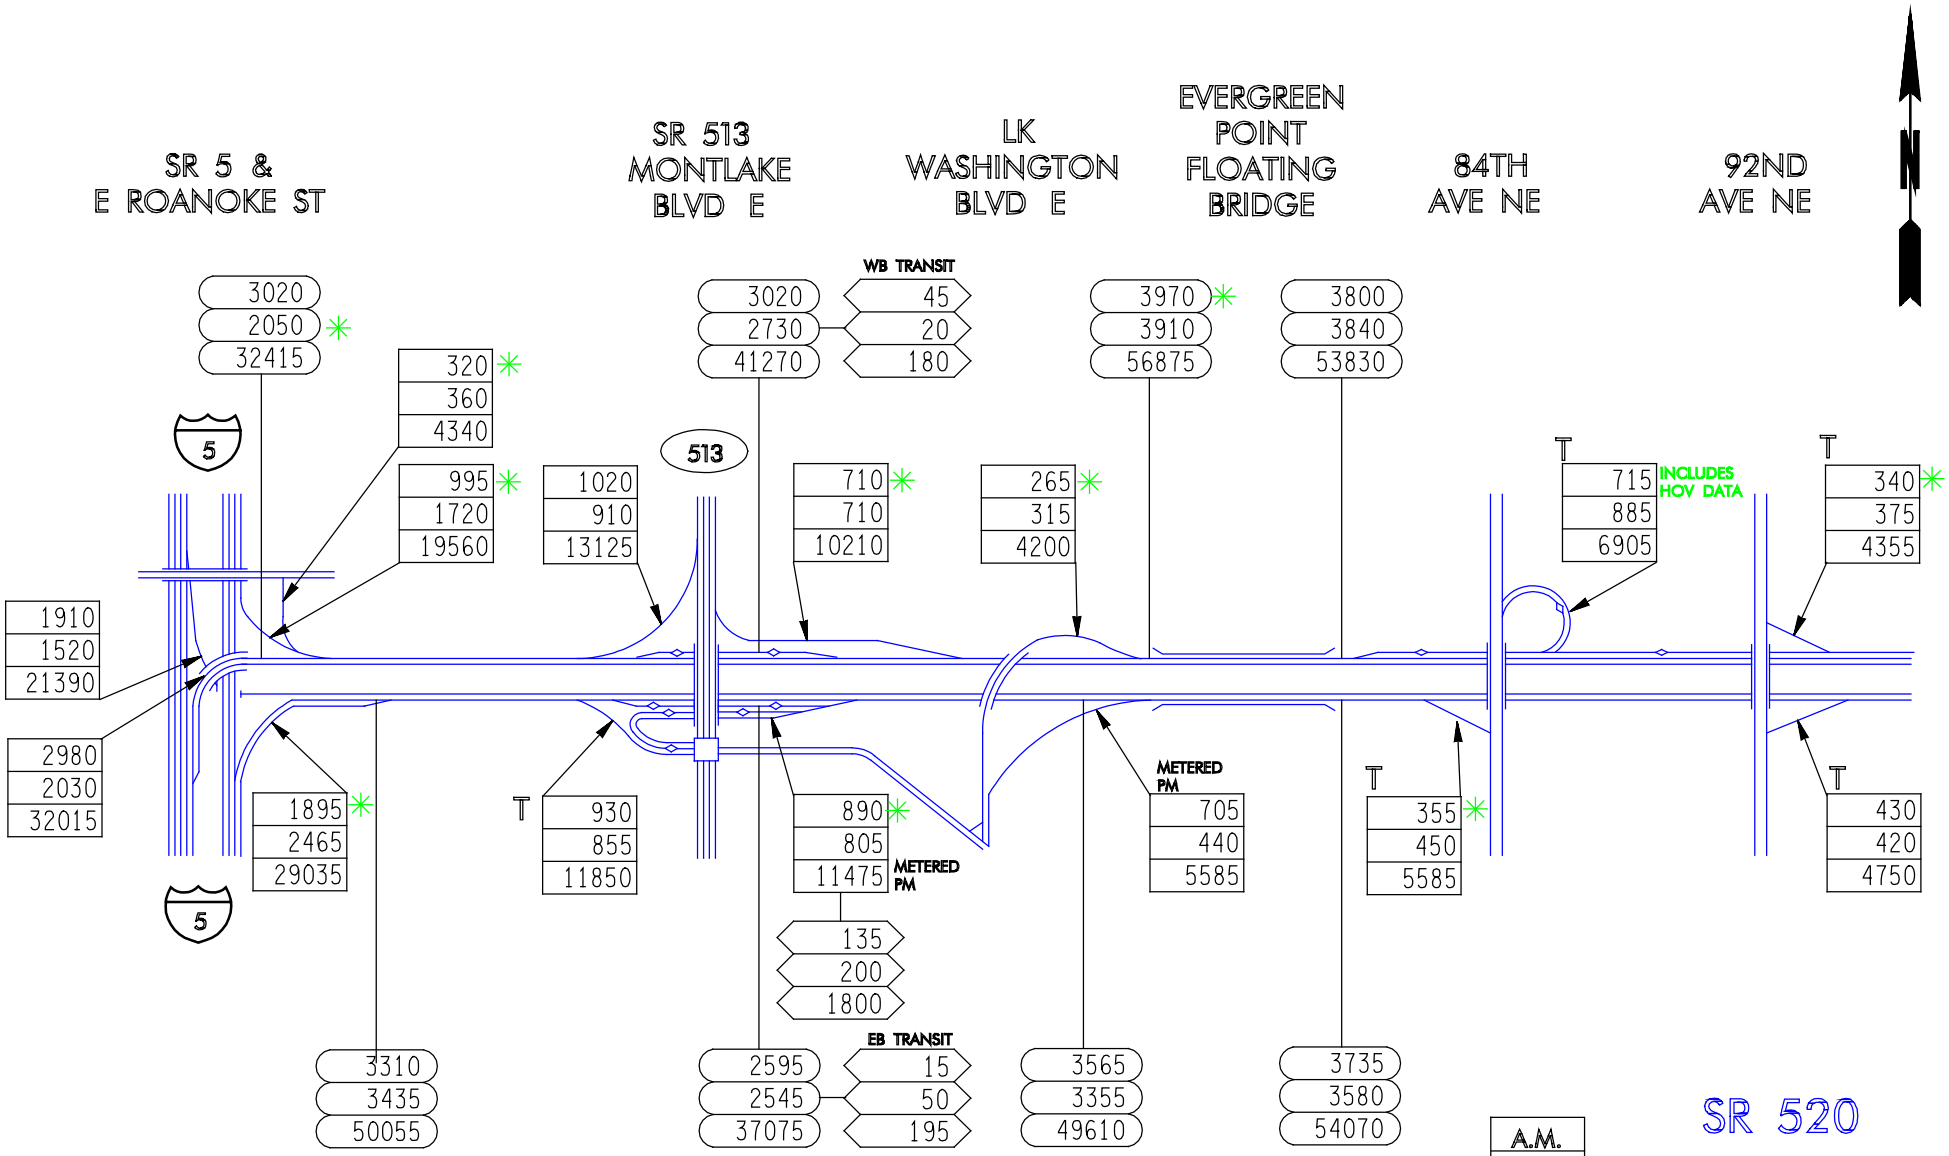

SR 520

FLOW DIAGRAM

1 OF 3