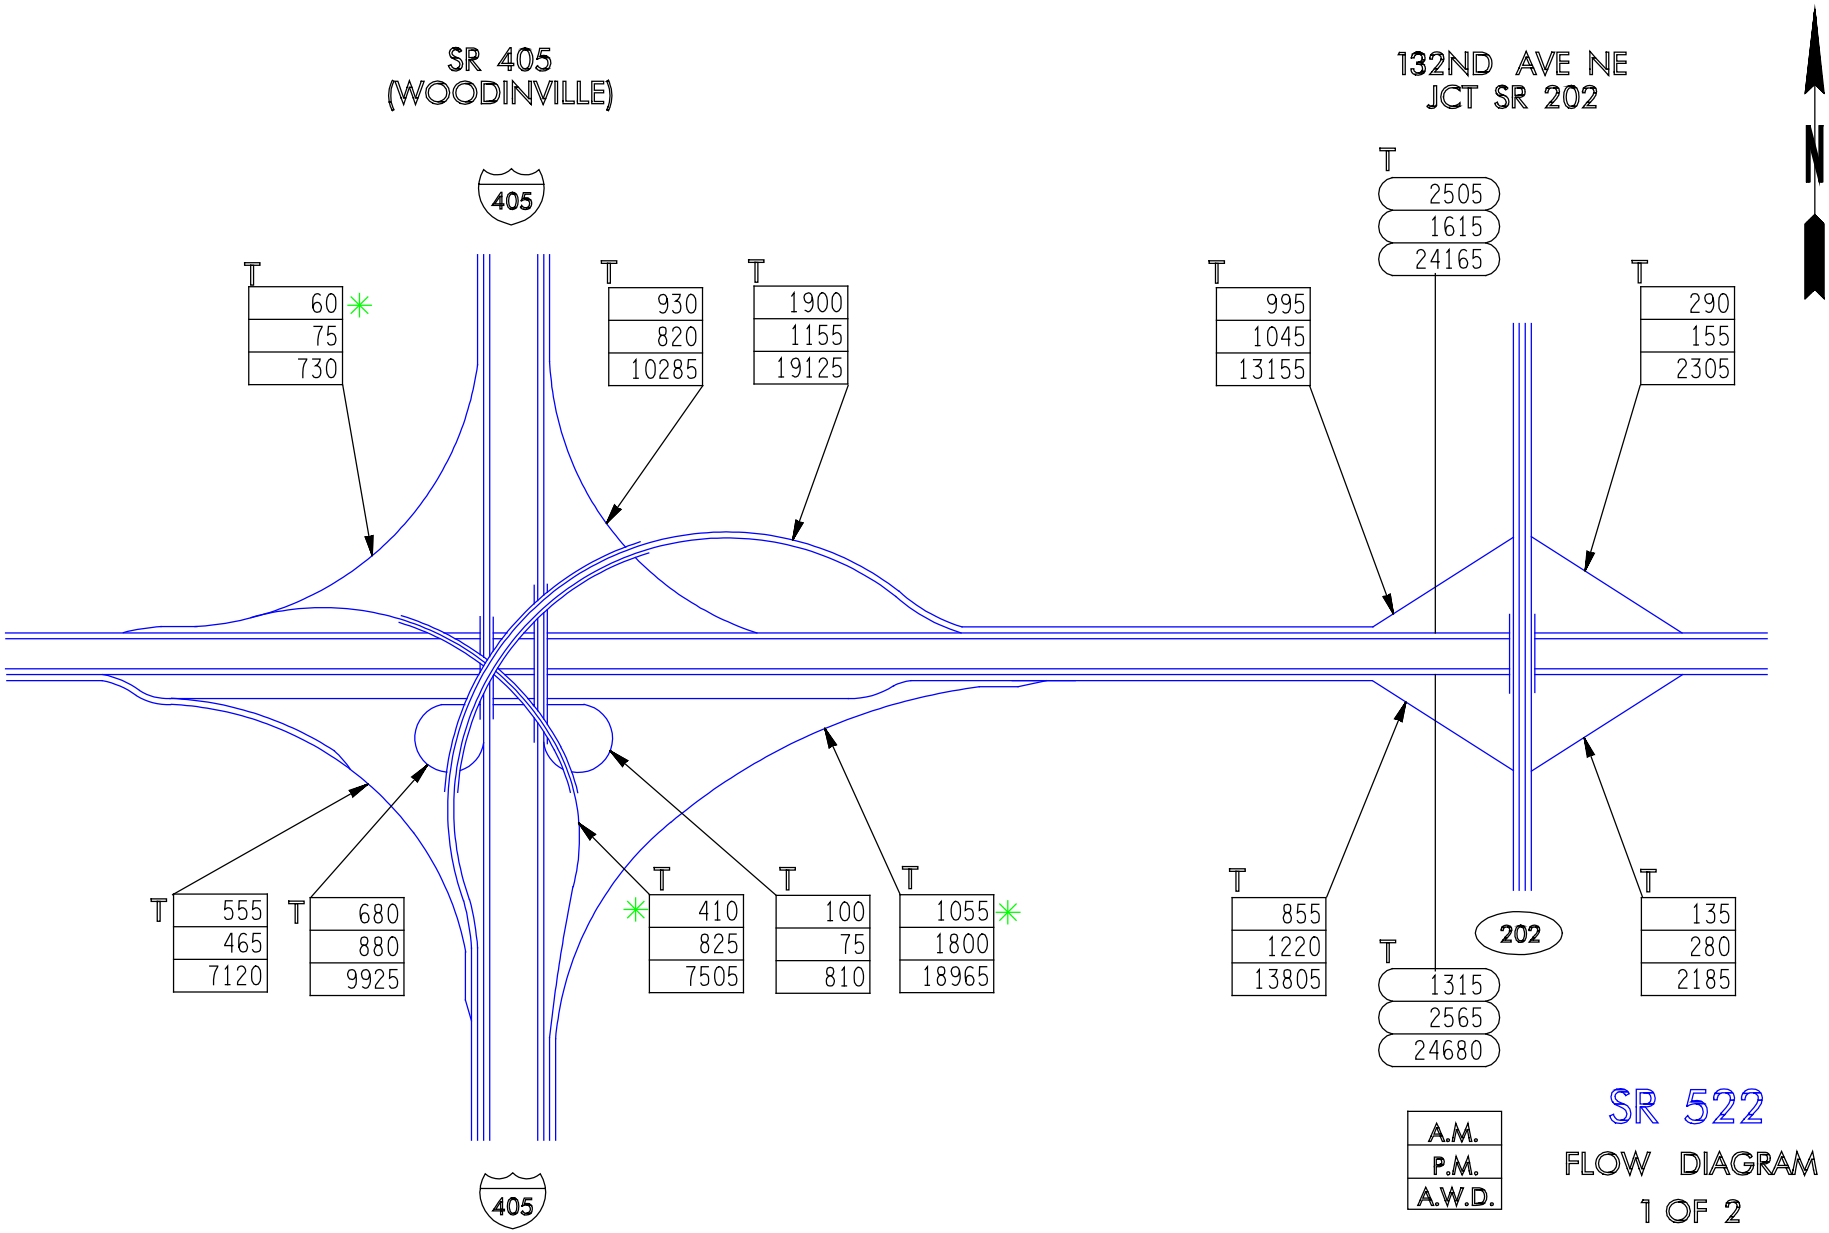

SR 522

FLOW DIAGRAM

1 OF 2