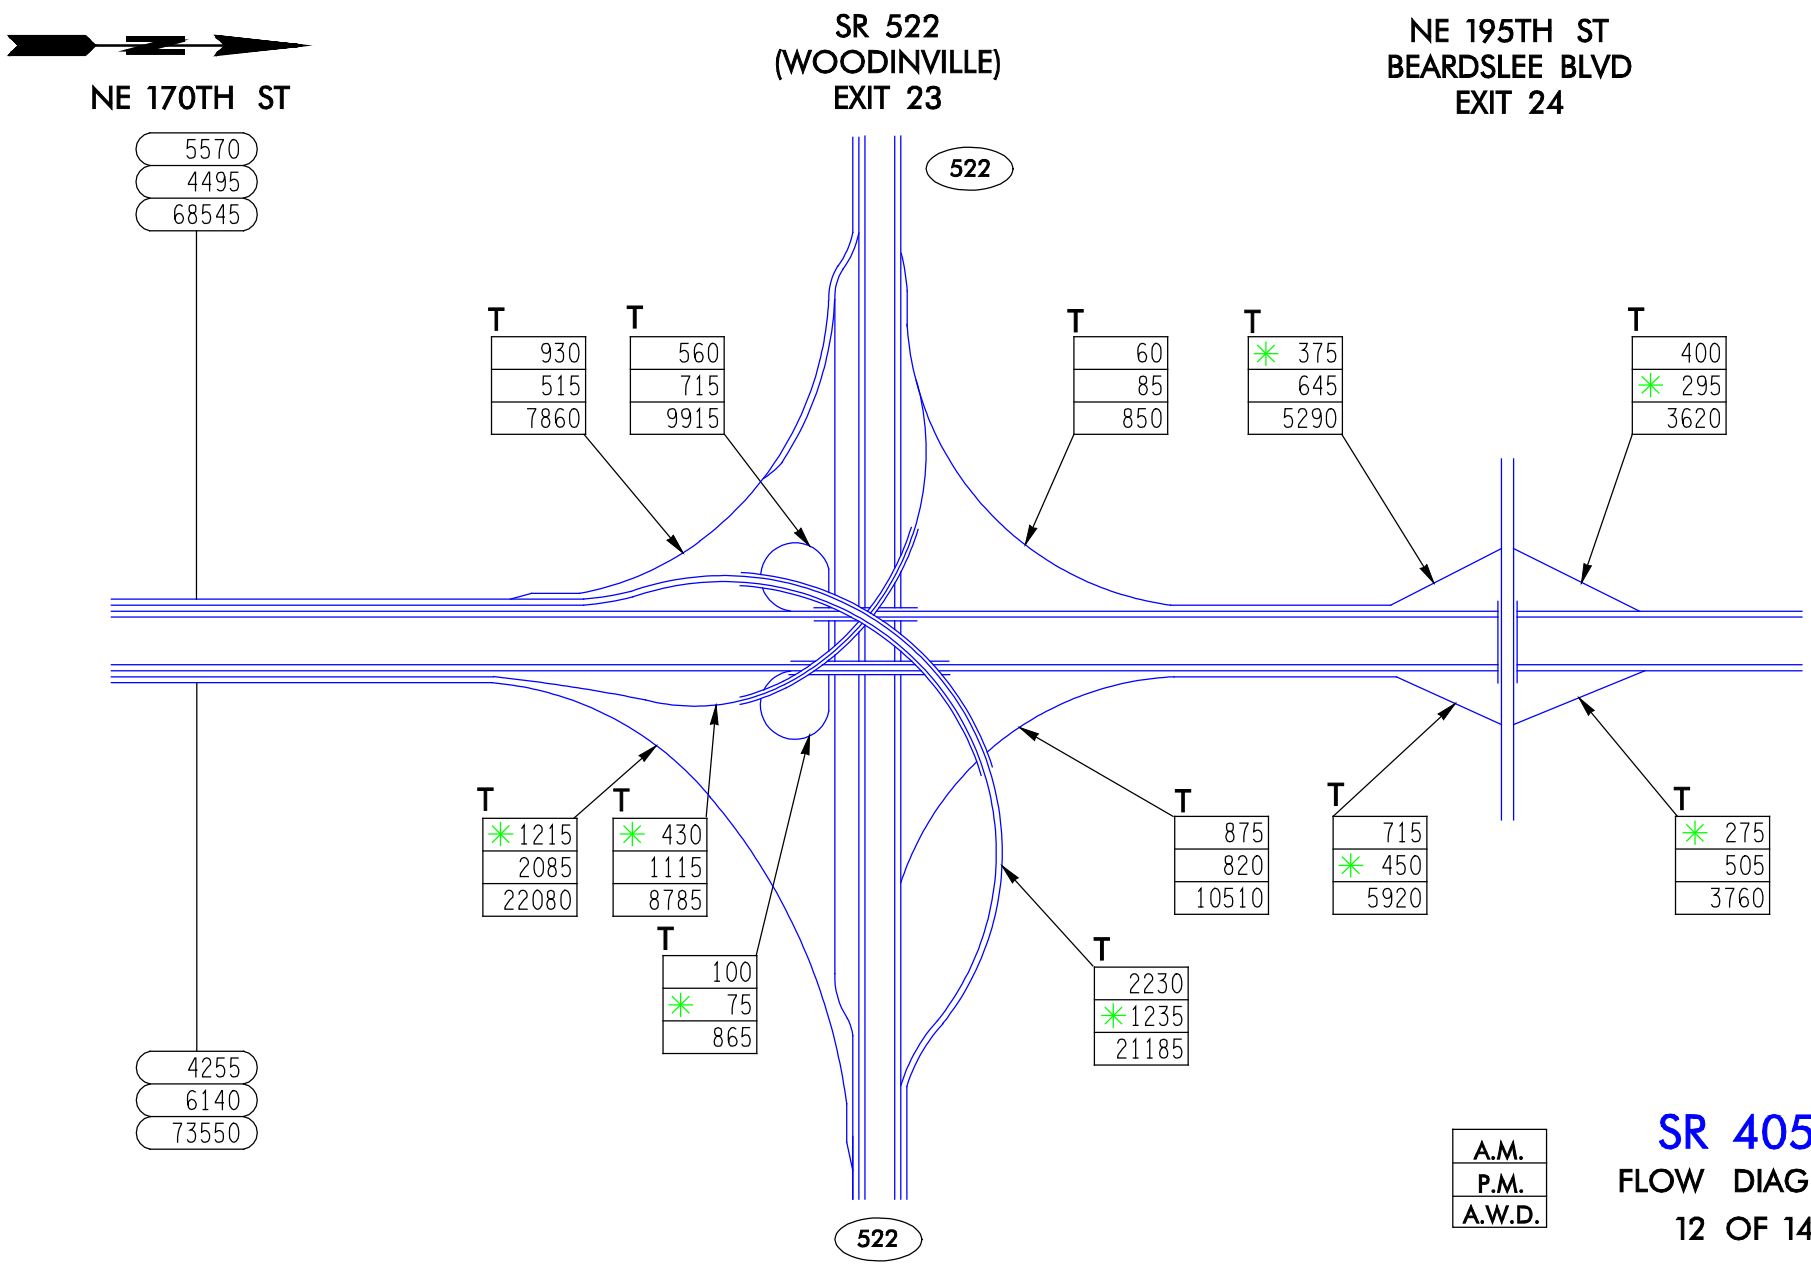

SR 405

FLOW DIAGRAM

12 OF 14