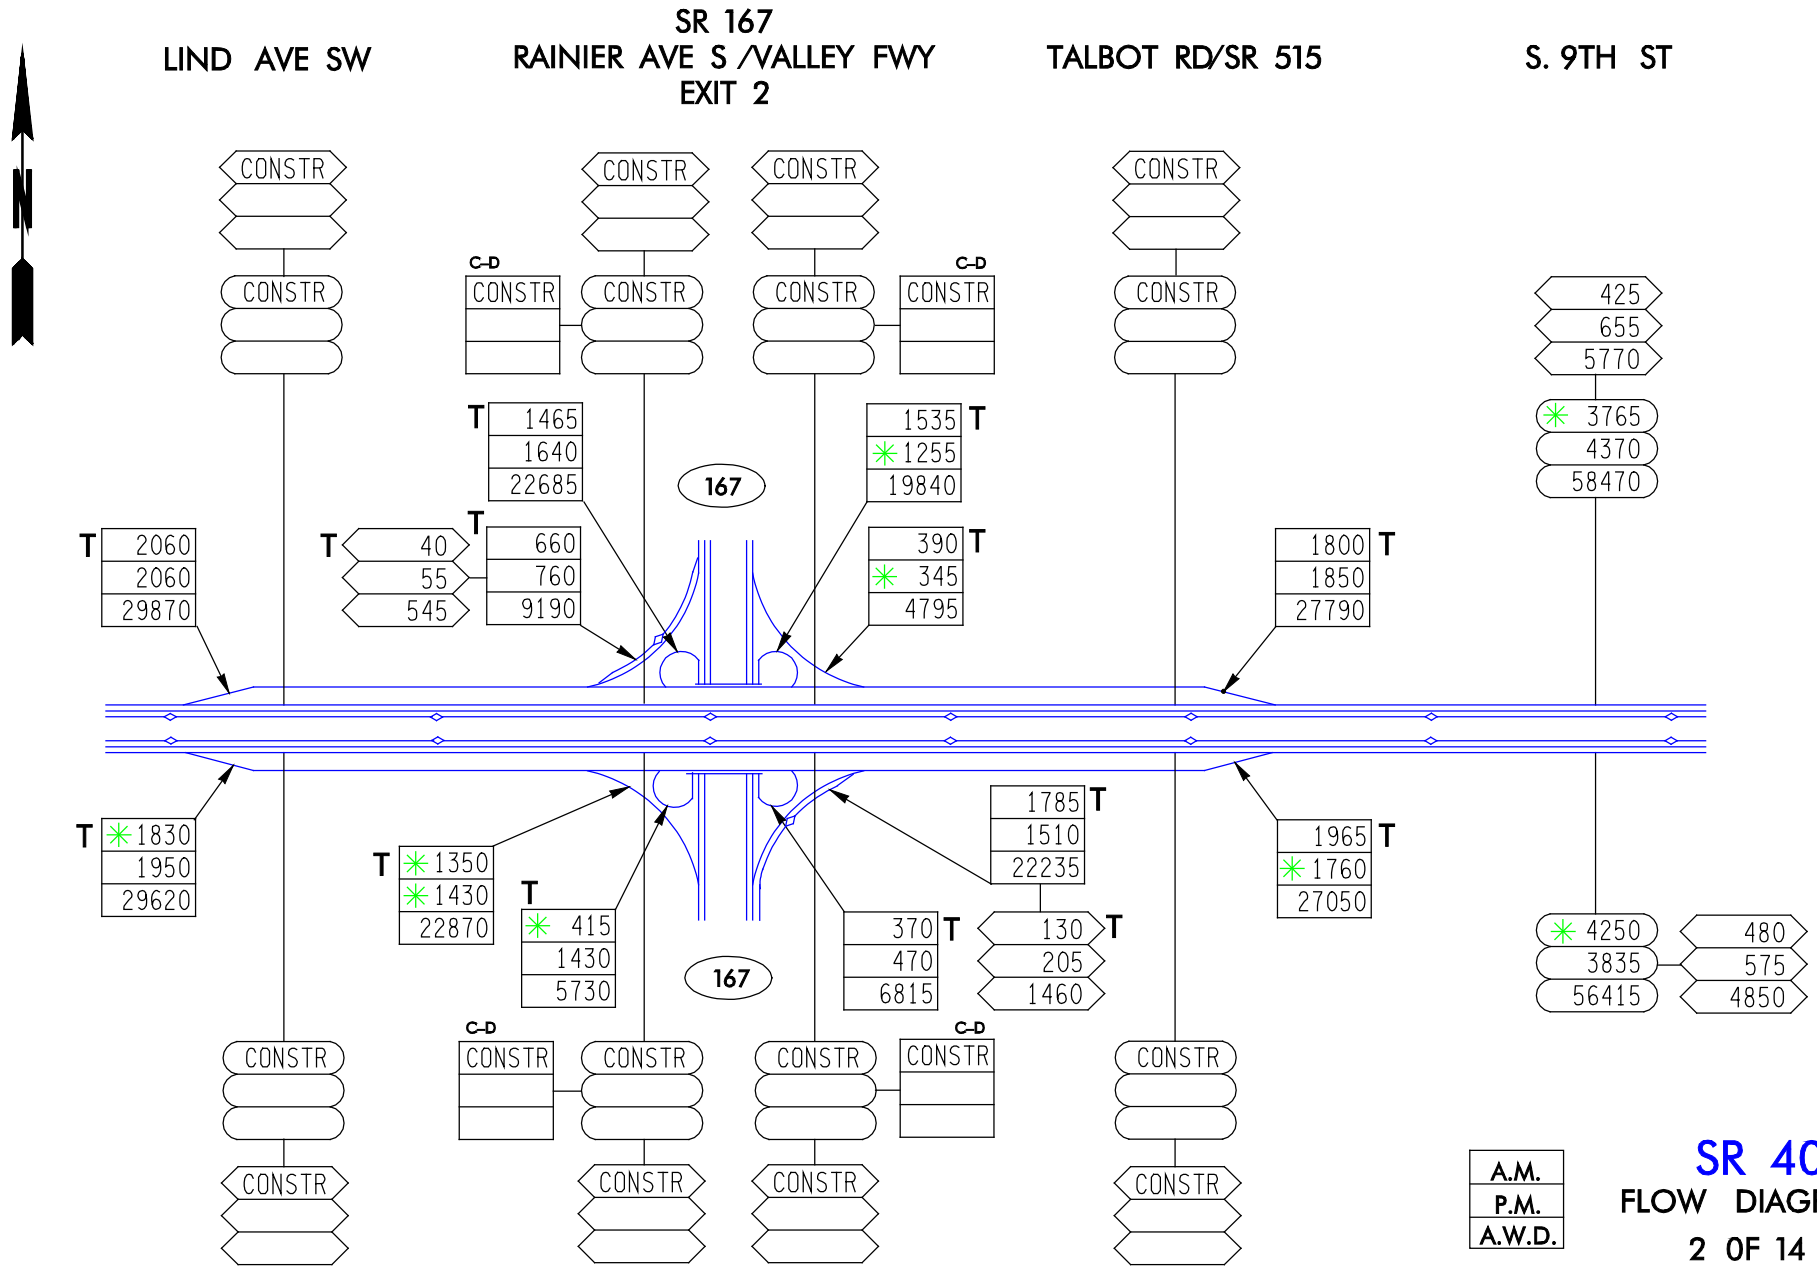

SR 405

FLOW DIAGRAM

2 OF 14