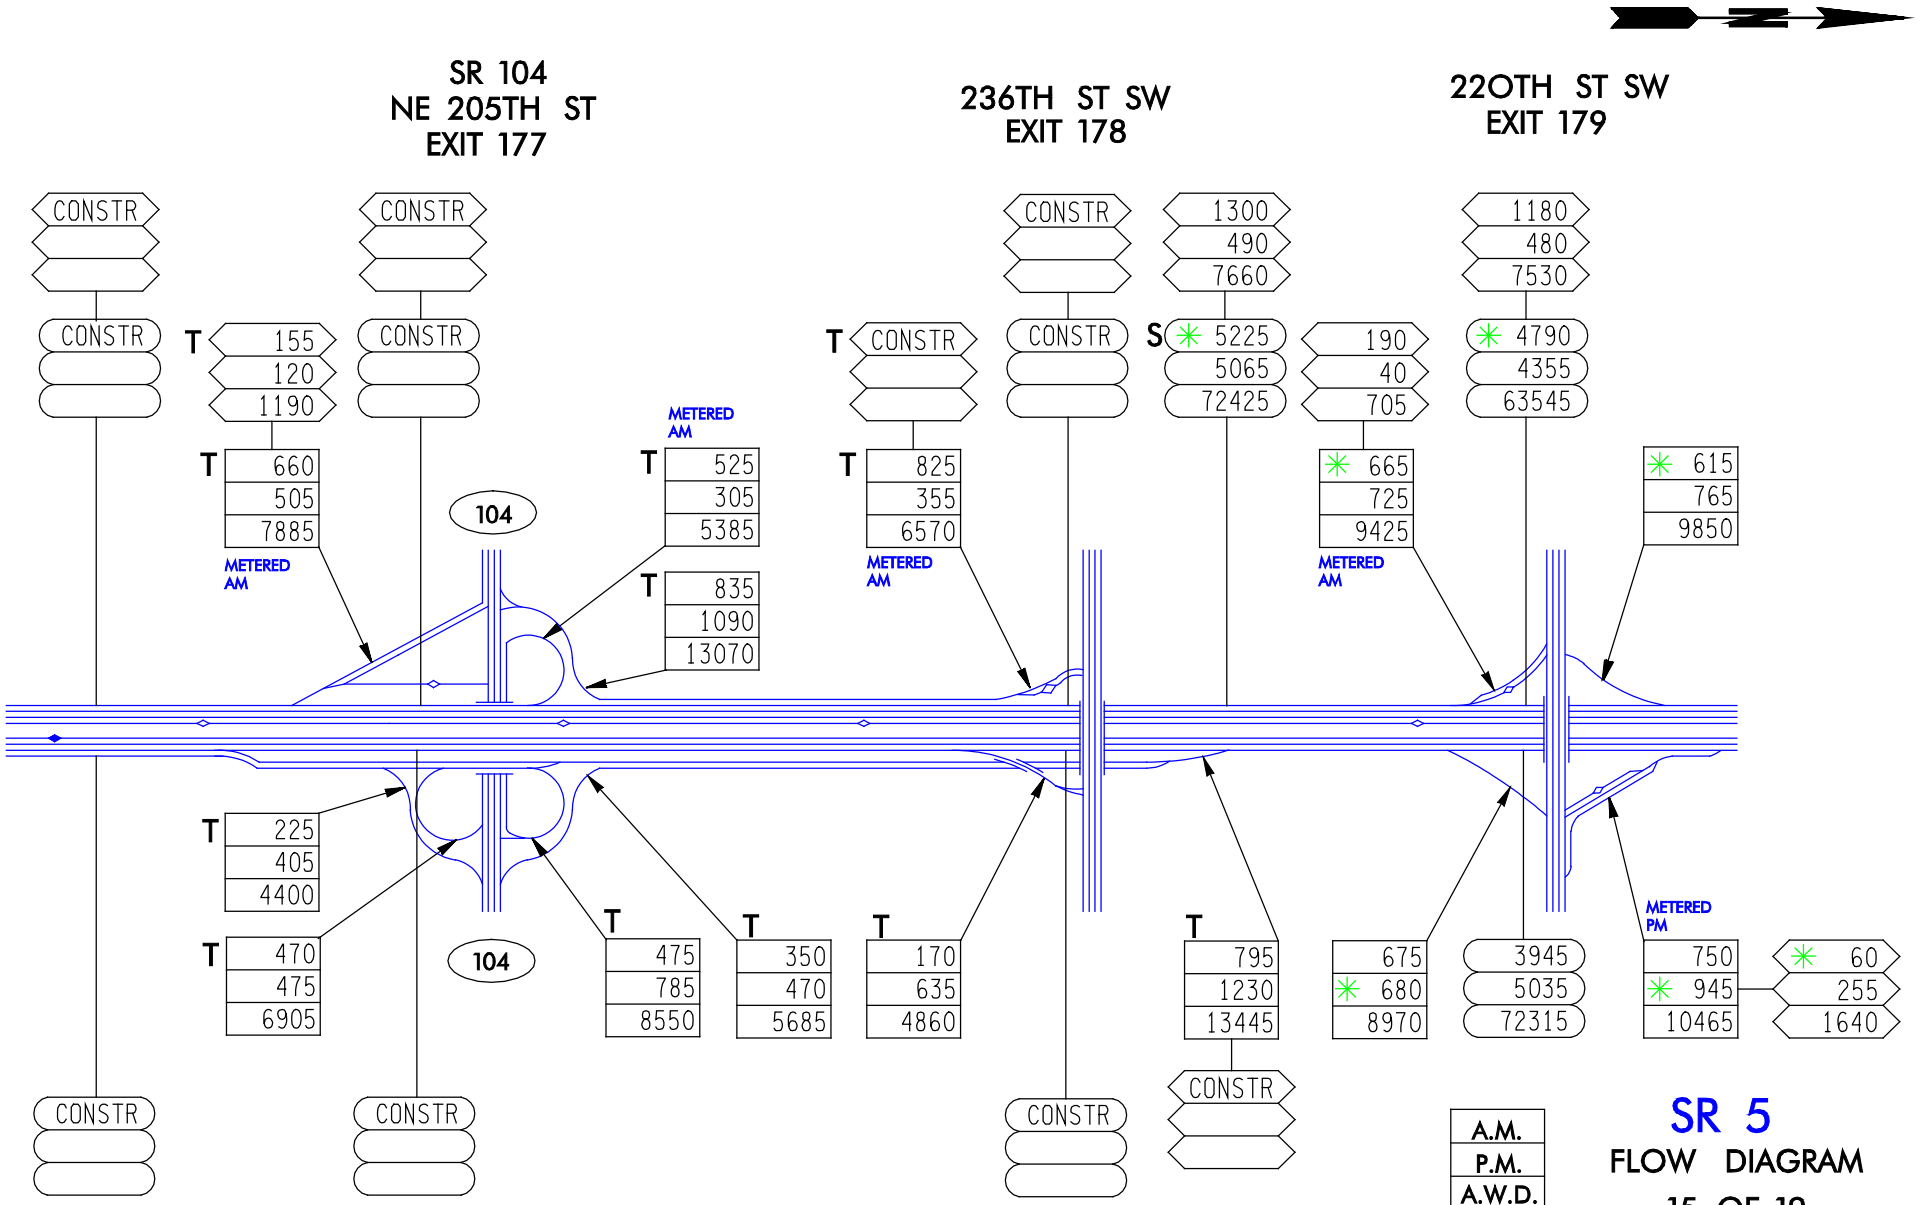

SR 5

FLOW DIAGRAM

15 OF 19