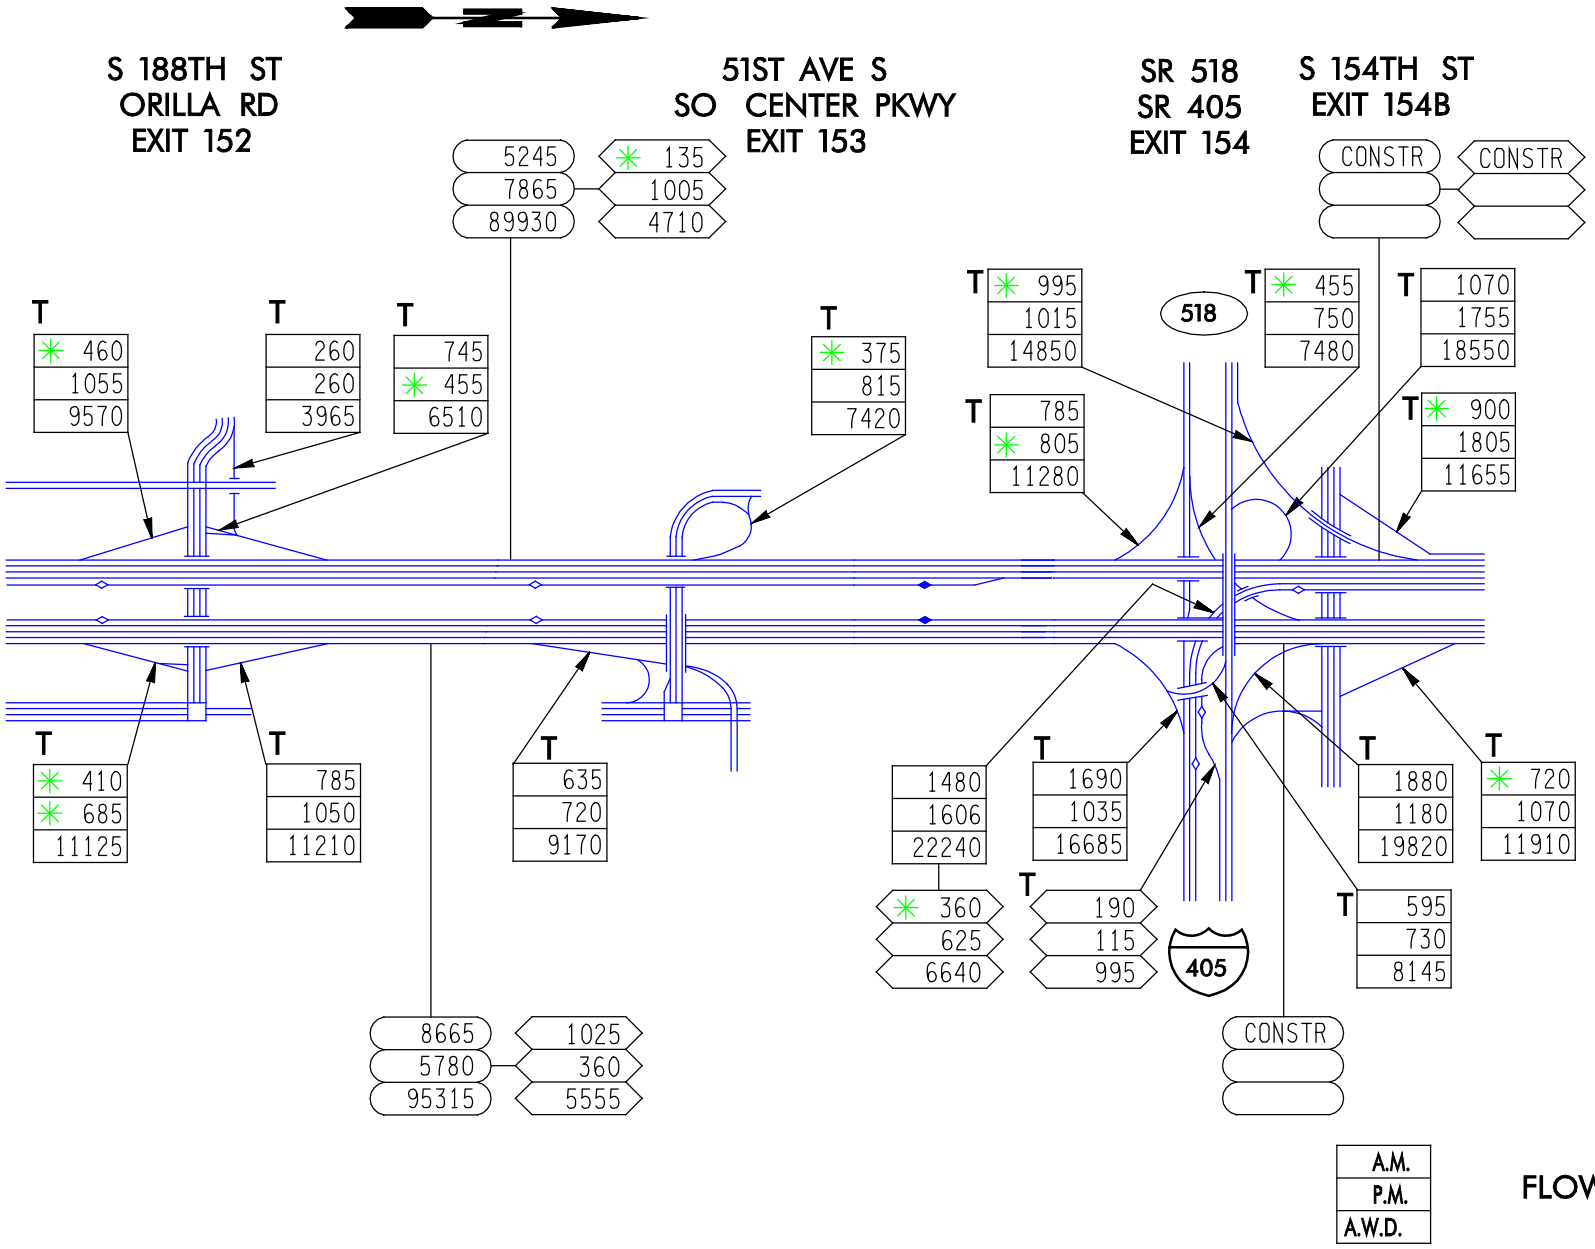

SR 5

FLOW DIAGRAM

3 OF 19