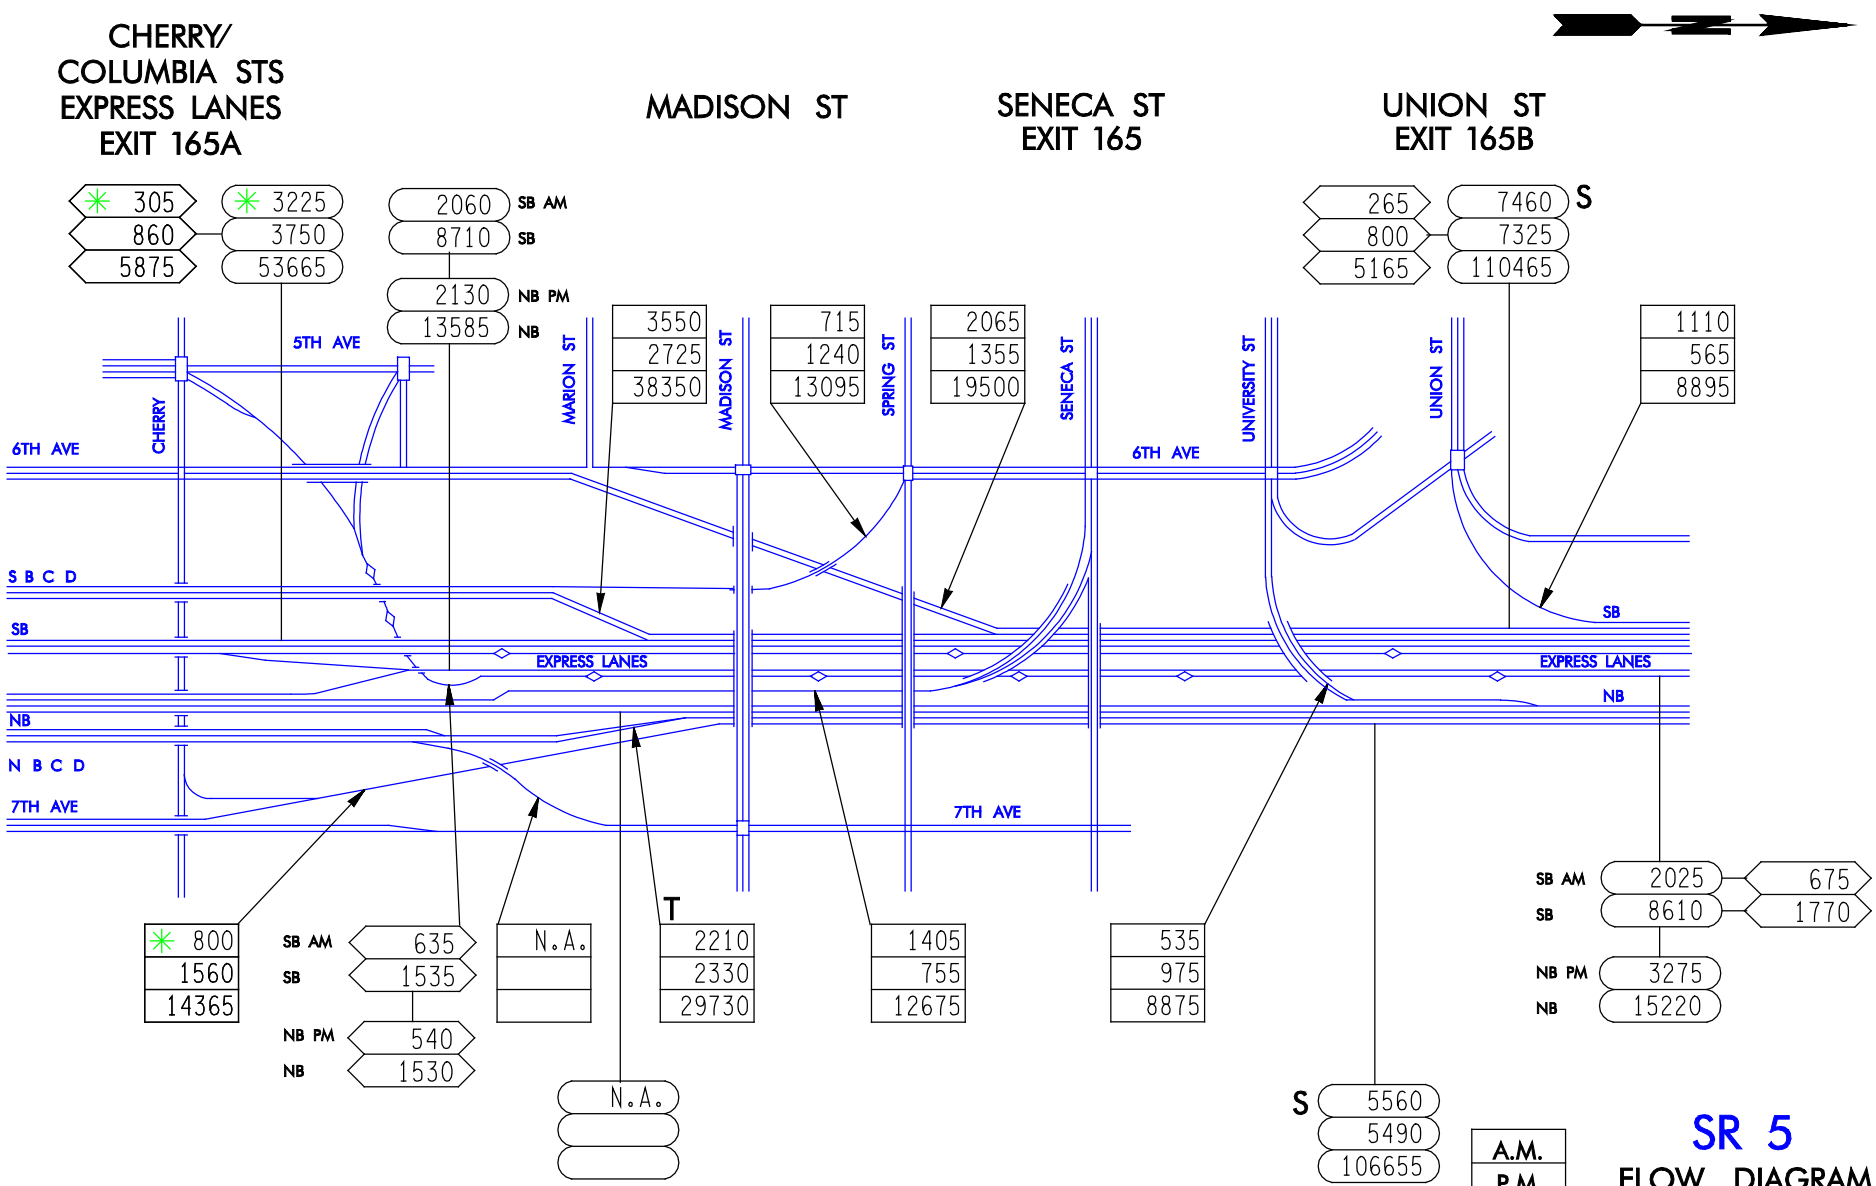

SR 5

FLOW DIAGRAM

8 OF 19